UTP PROPOSED ROAD 20 M

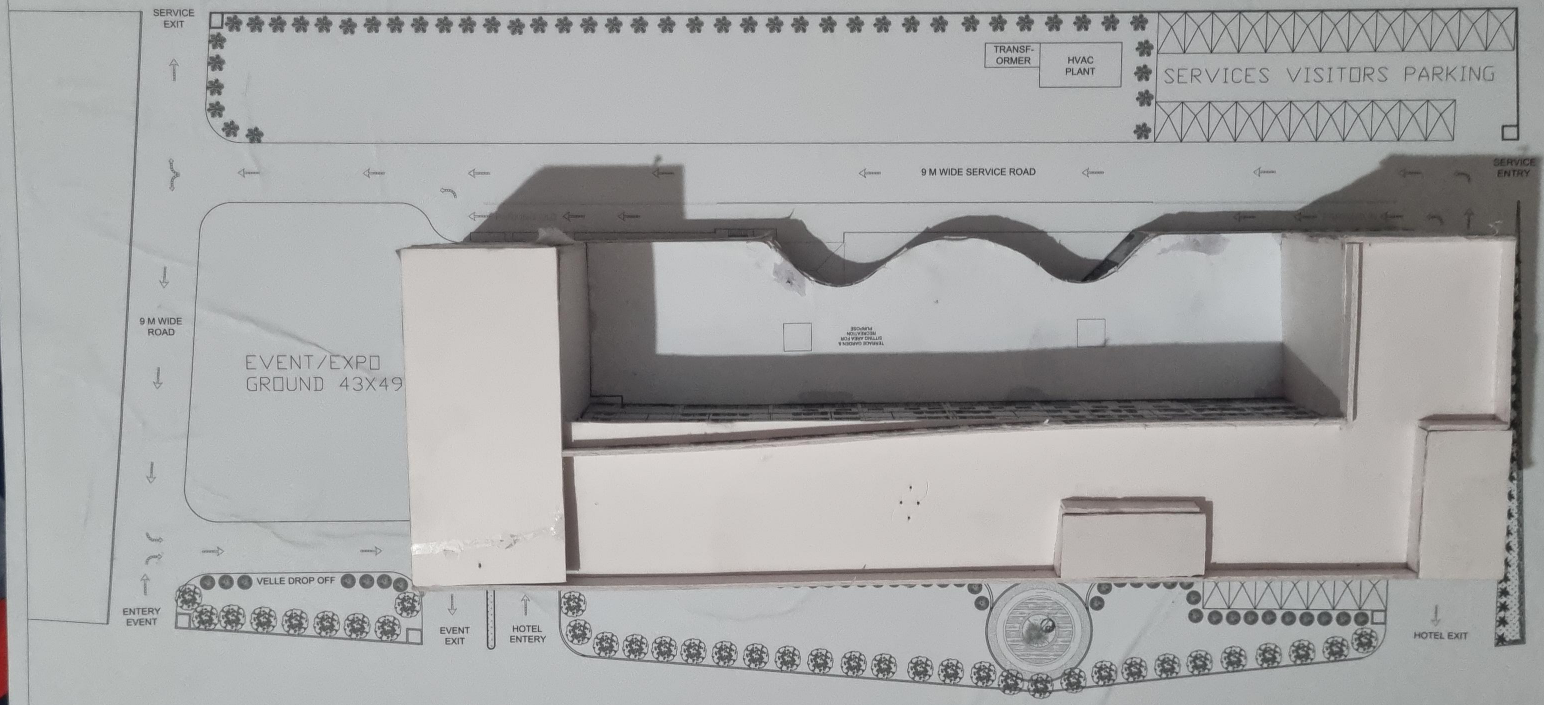

SERVICE ROAD

MAIN ROAD 45 M

TERRACE GARDEN & SITTING AREA FOR RECREATION PURPOSE

SERVICE ENTRY

9 M WIDE SERVICE ROAD

SERVICES VISITORS PARKING

HVAC PLANT

TRANSF. ORMER

UTP PROPOSED ROAD 20

PARKING OUT

EVENT/EXPO
GROUND 43X49 M

VELLE DROP OFF

EVENT EXIT

HOTEL ENTERY

SERVICE ROAD

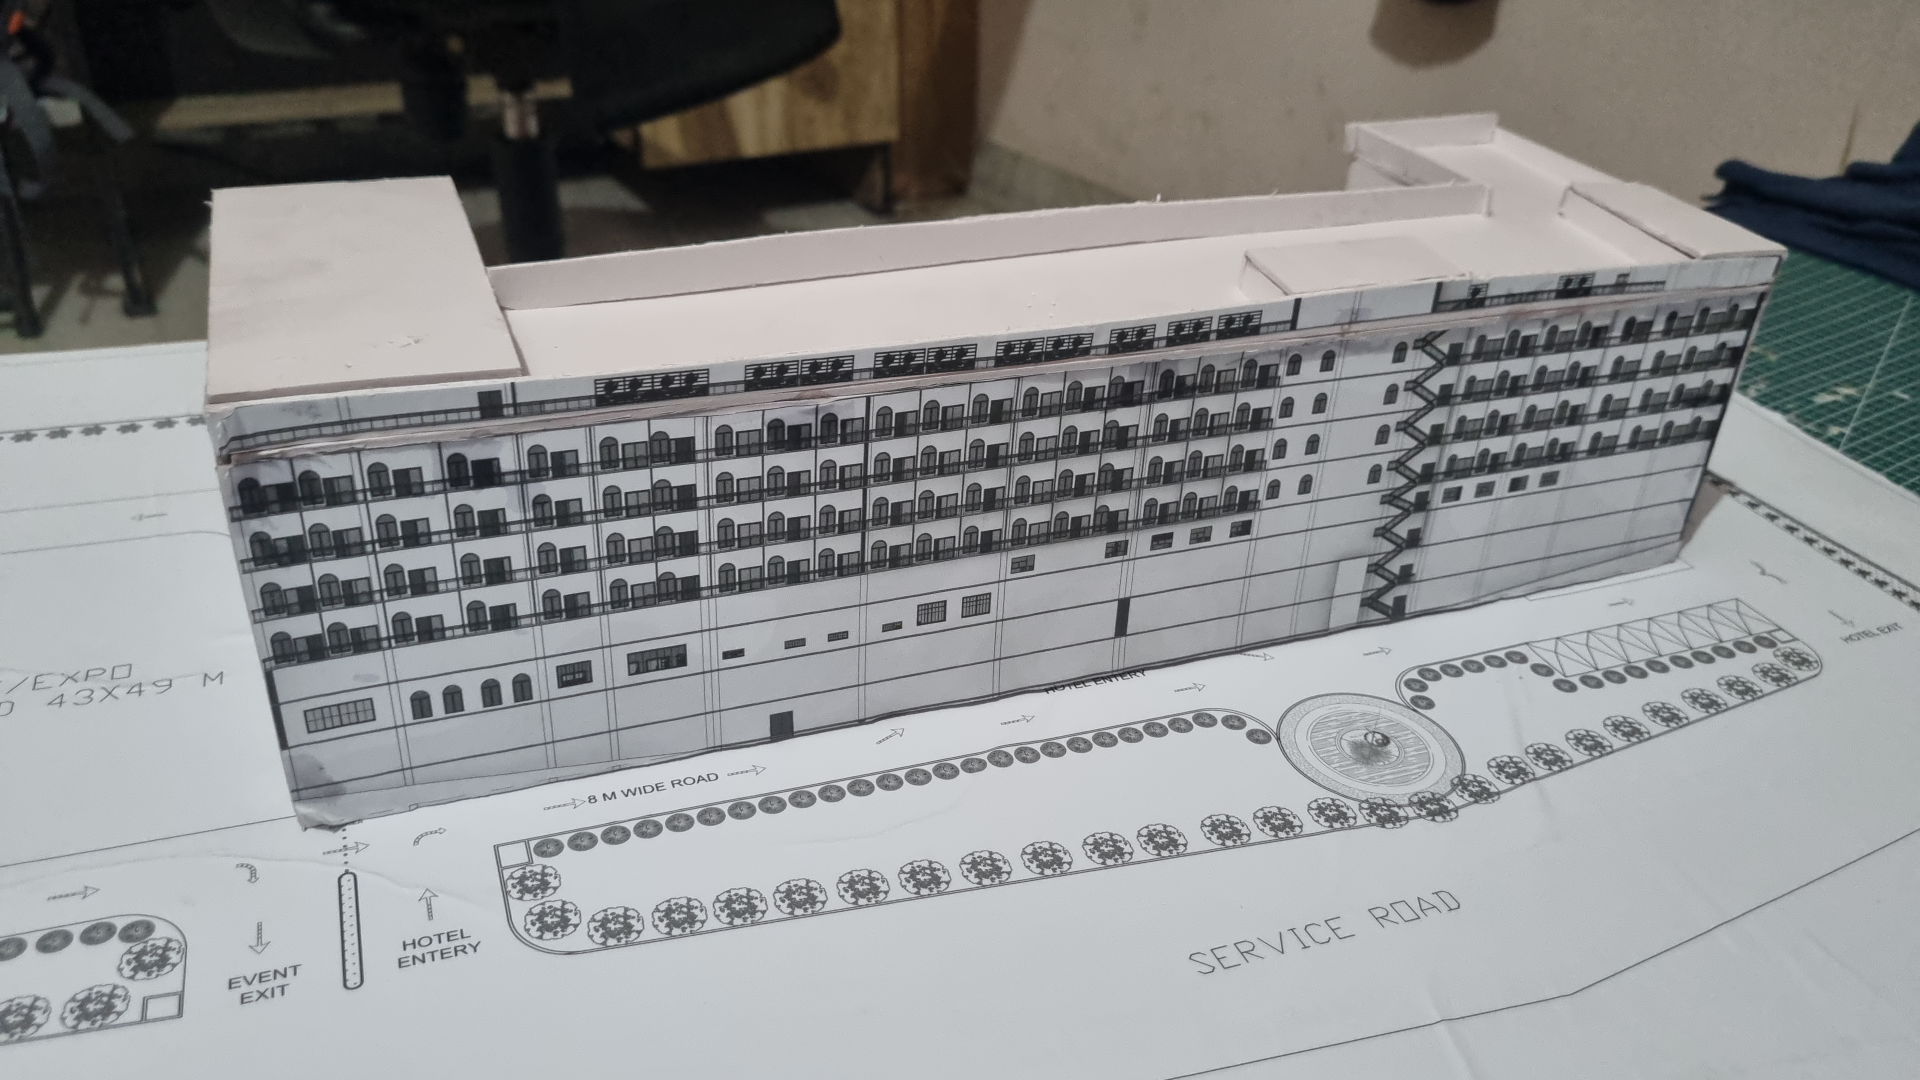
/EXPO
43X49 M
8 M WIDE ROAD
HOTEL ENTERY
EVENT EXIT
HOTEL ENTERY
SERVICE ROAD

SERVICES VISITORS PARKING

SERVICE ENTRY

16 M WIDE SERVICE ROAD

HOTEL EX

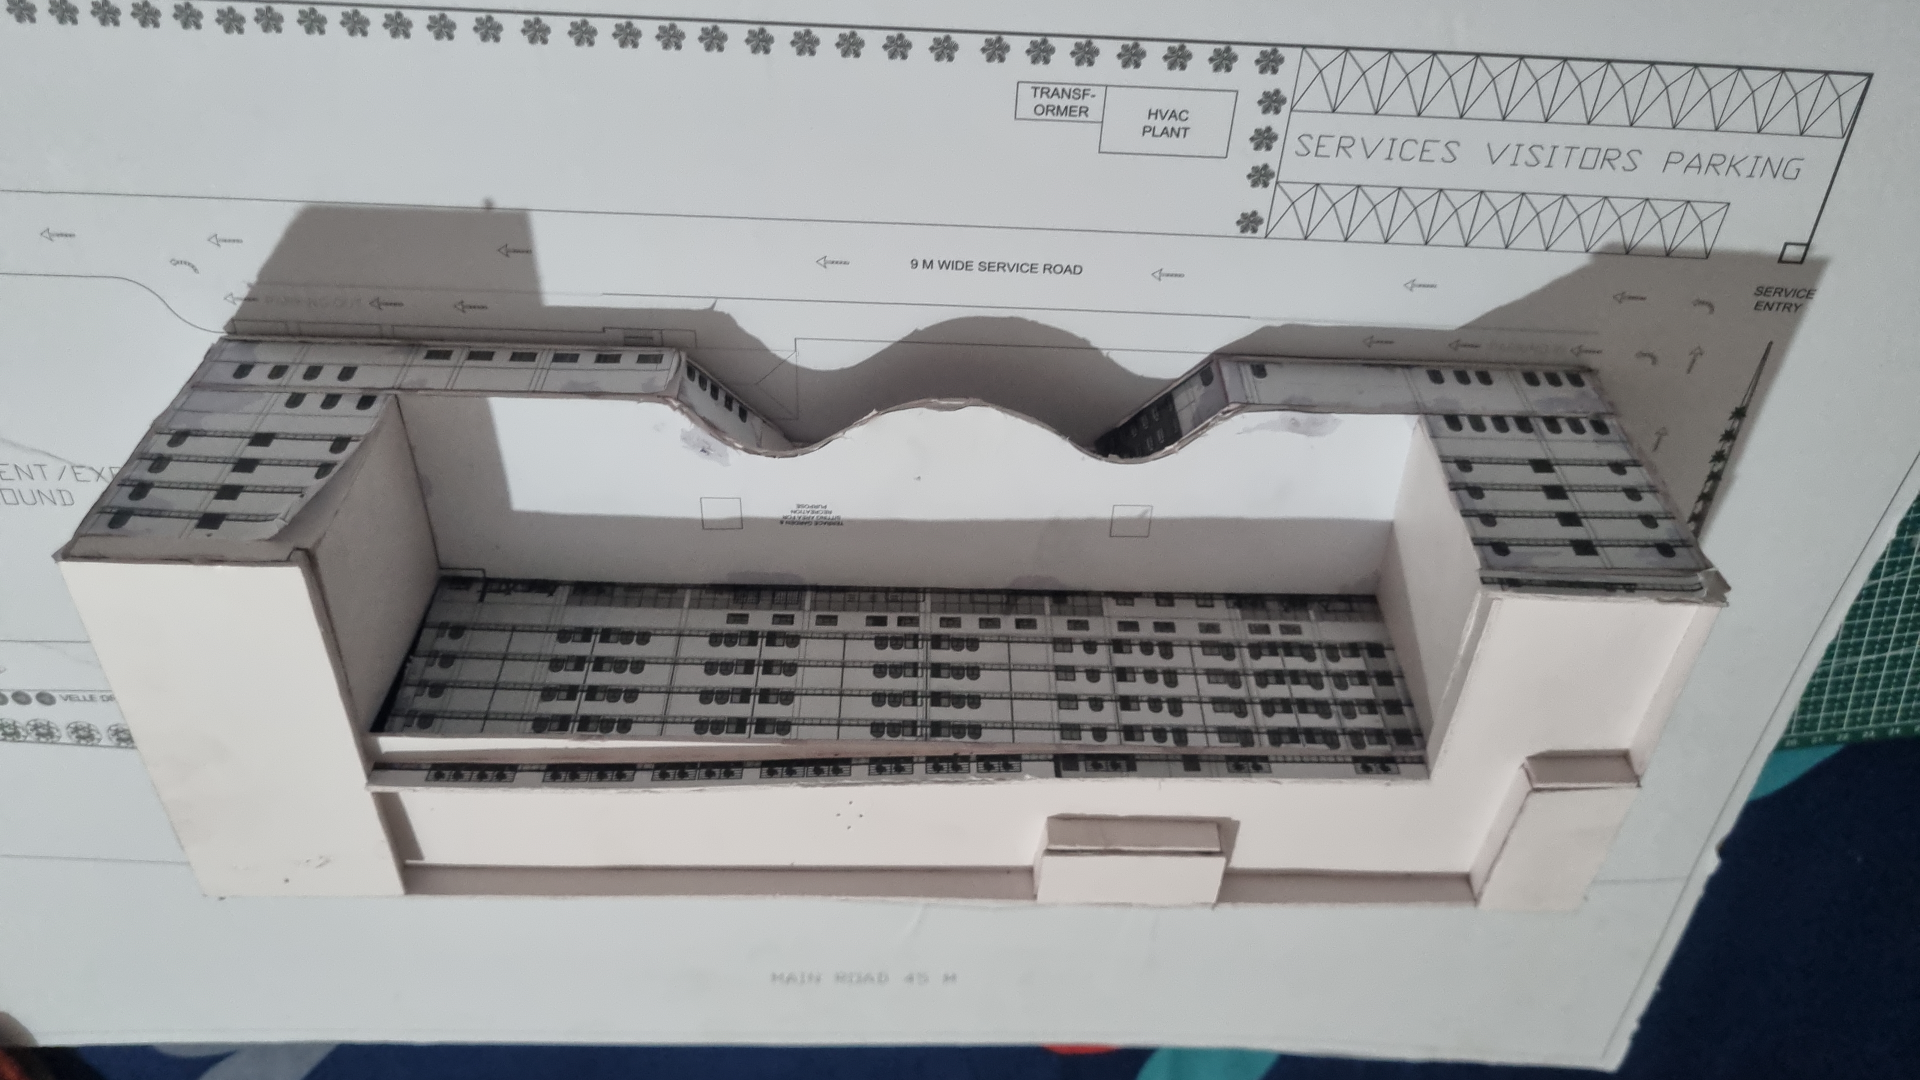
TRANSF-
ORMER
HVAC
PLANT
SERVICES VISITORS PARKING
9 M WIDE SERVICE ROAD
SERVICE
ENTRY
MAIN ROAD 45 M