VIEW
THESIS ARCHITECTURE


HOTEL 5 STAR GUJRAT
SCALE

GUIDE
DR RAJAT SONI

VISHWAVARDHAN
SAROSHE

NO

NO OF ROOMS
60

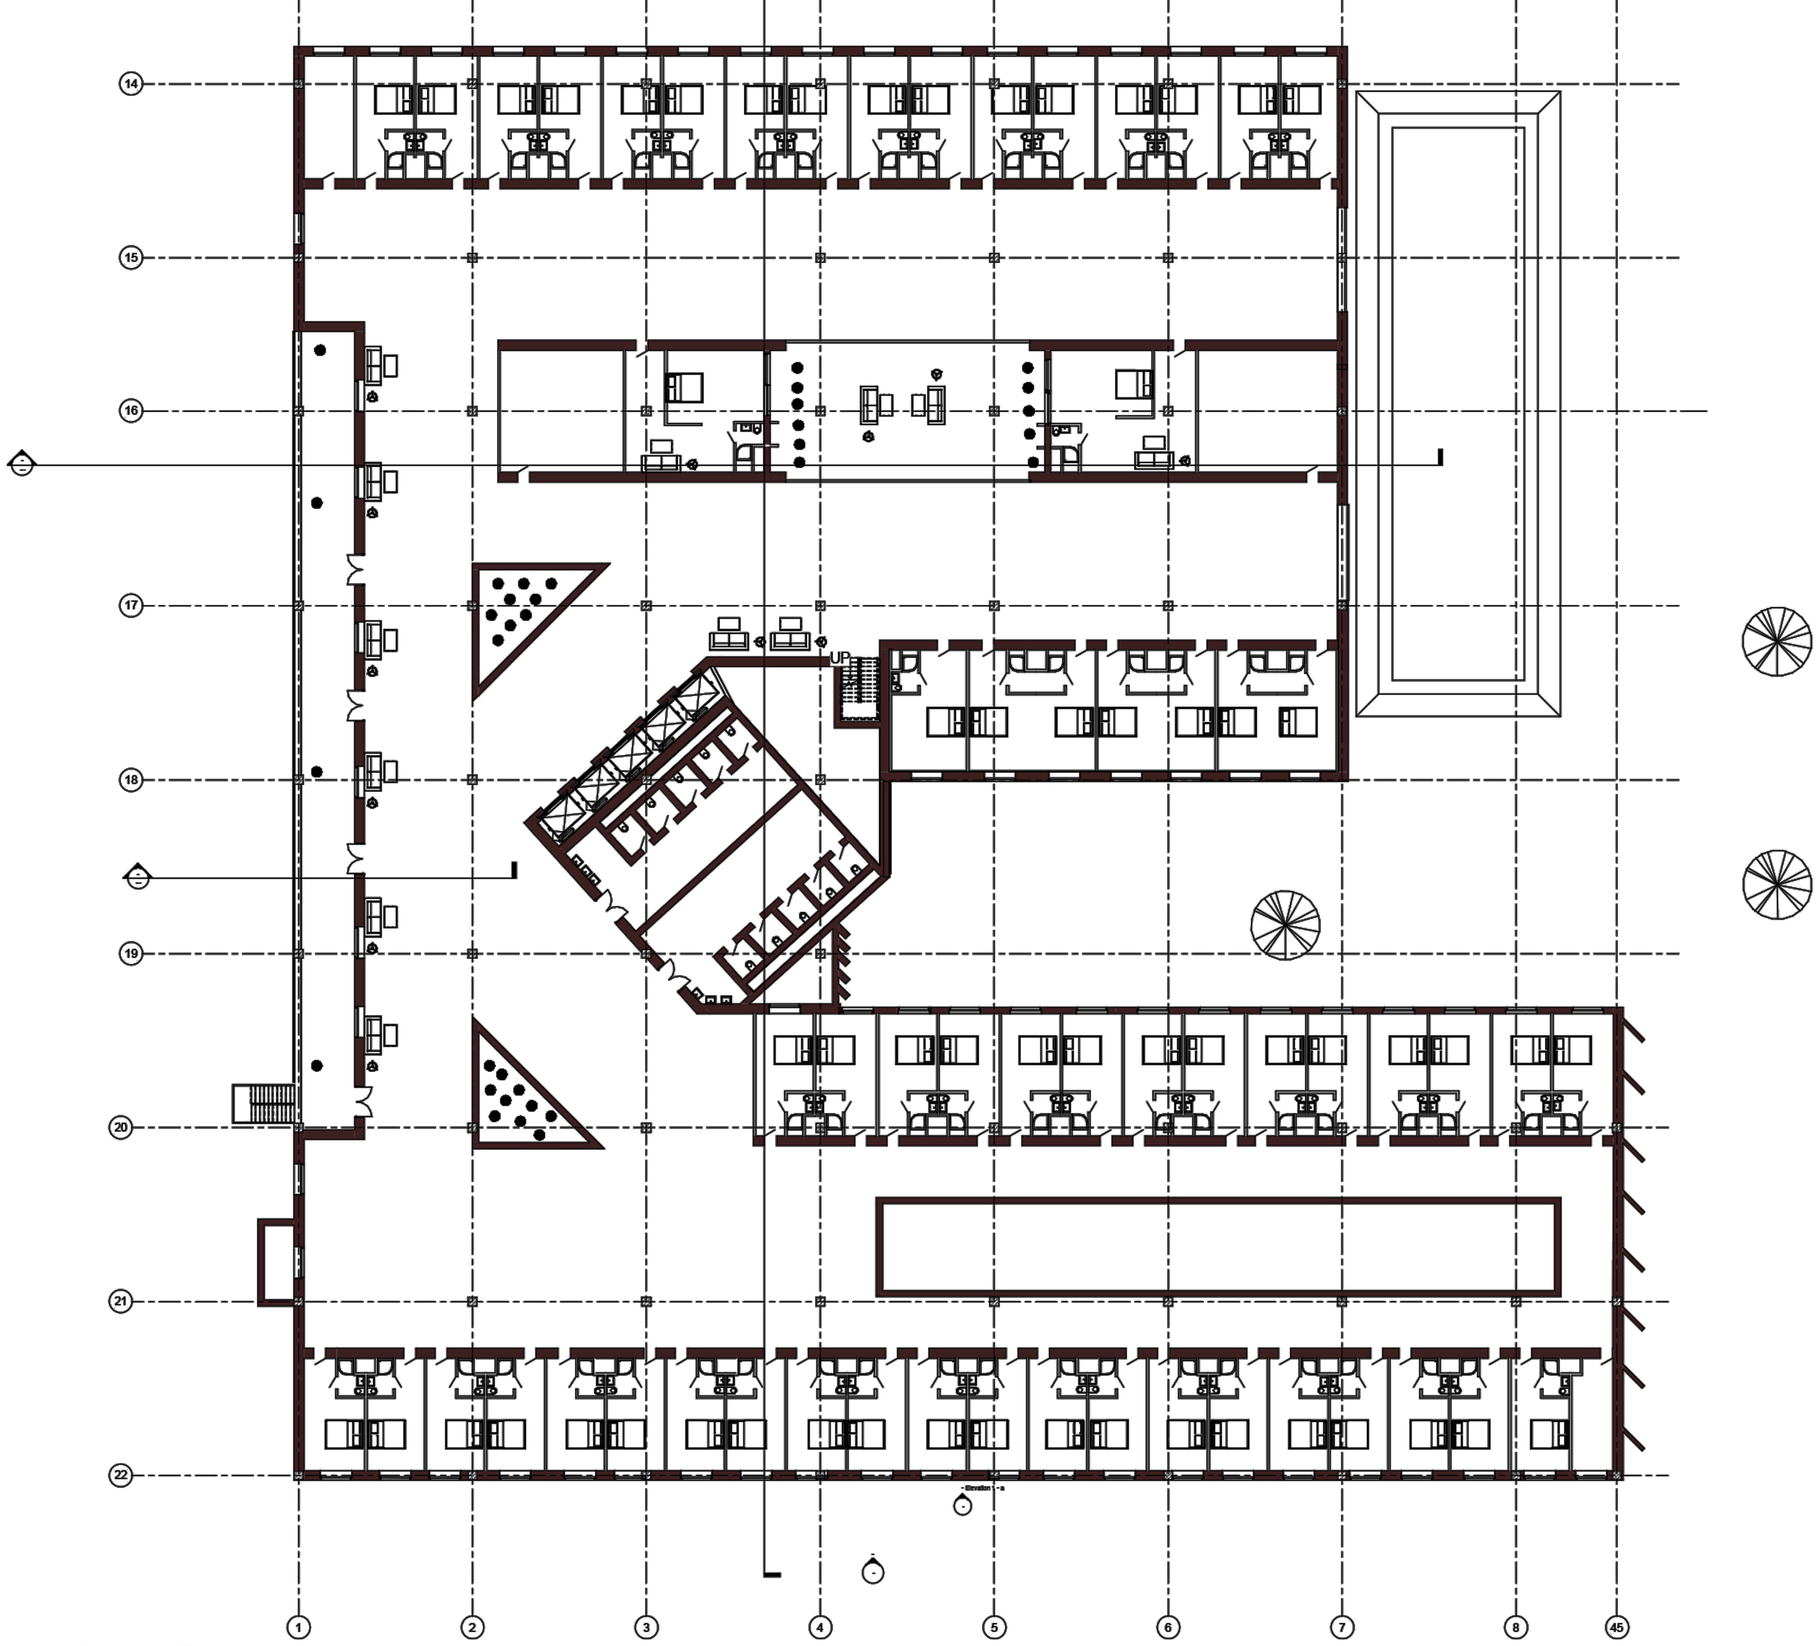


THIRD AND FOURTH FLOOR (GUEST)
THESIS ARCHITECTURE

HOTEL 5 STAR GUJRAT
SCALE

GUIDE
RAJAT SONI

VISHWAVARDHAN
SAROSHE

NO

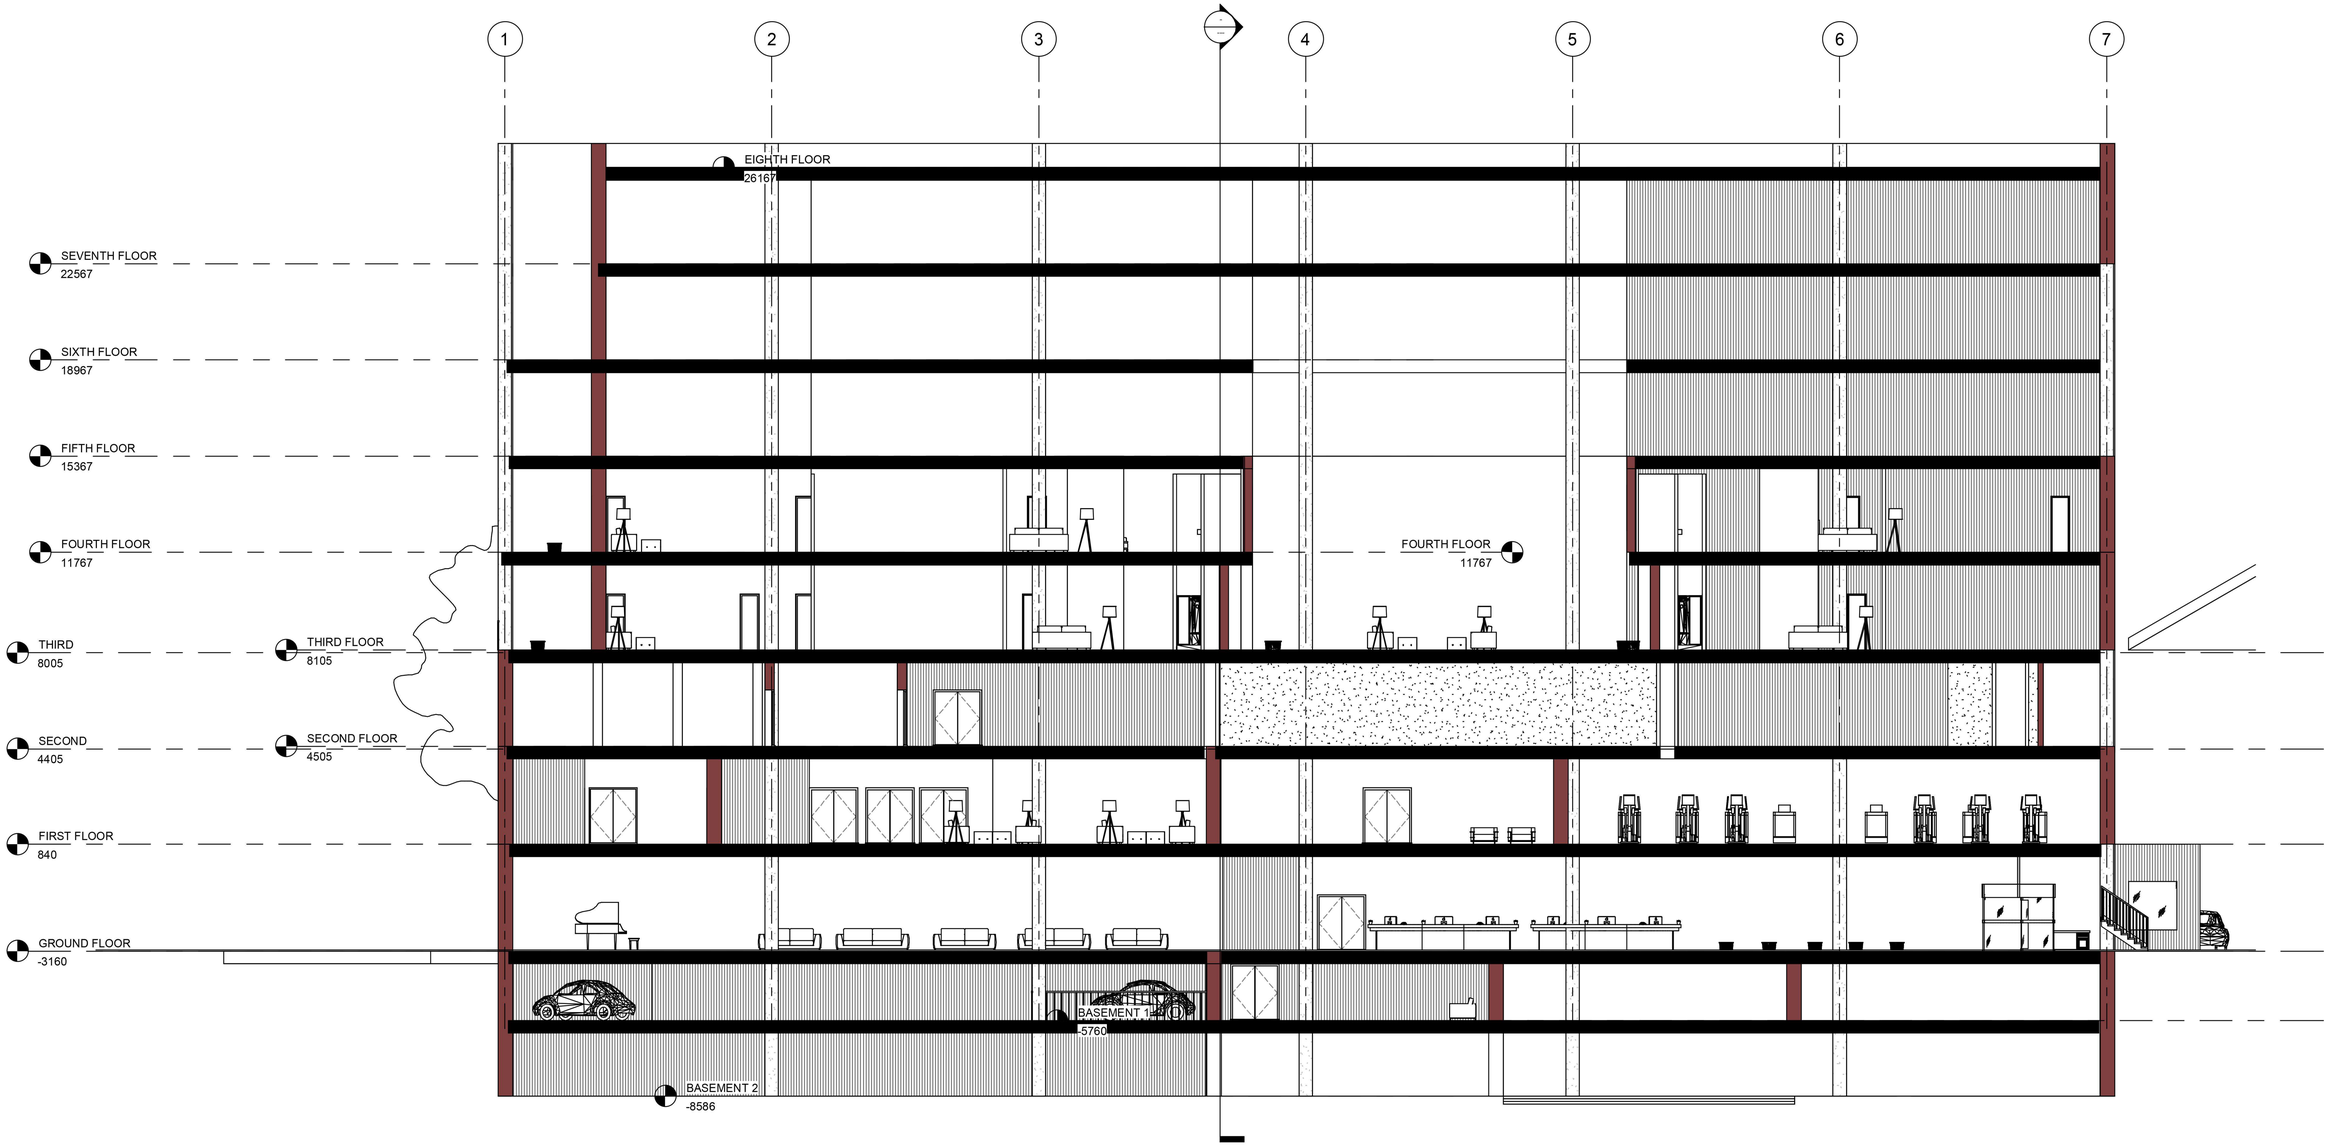

SECTION B

THESIS ARCHITECTURE

HOTEL 5 STAR GUJRAT

SCALE


GUIDE
DR RAJAT SONI

VISHWAVARDHAN
SAROSHE

NO



SOUTH

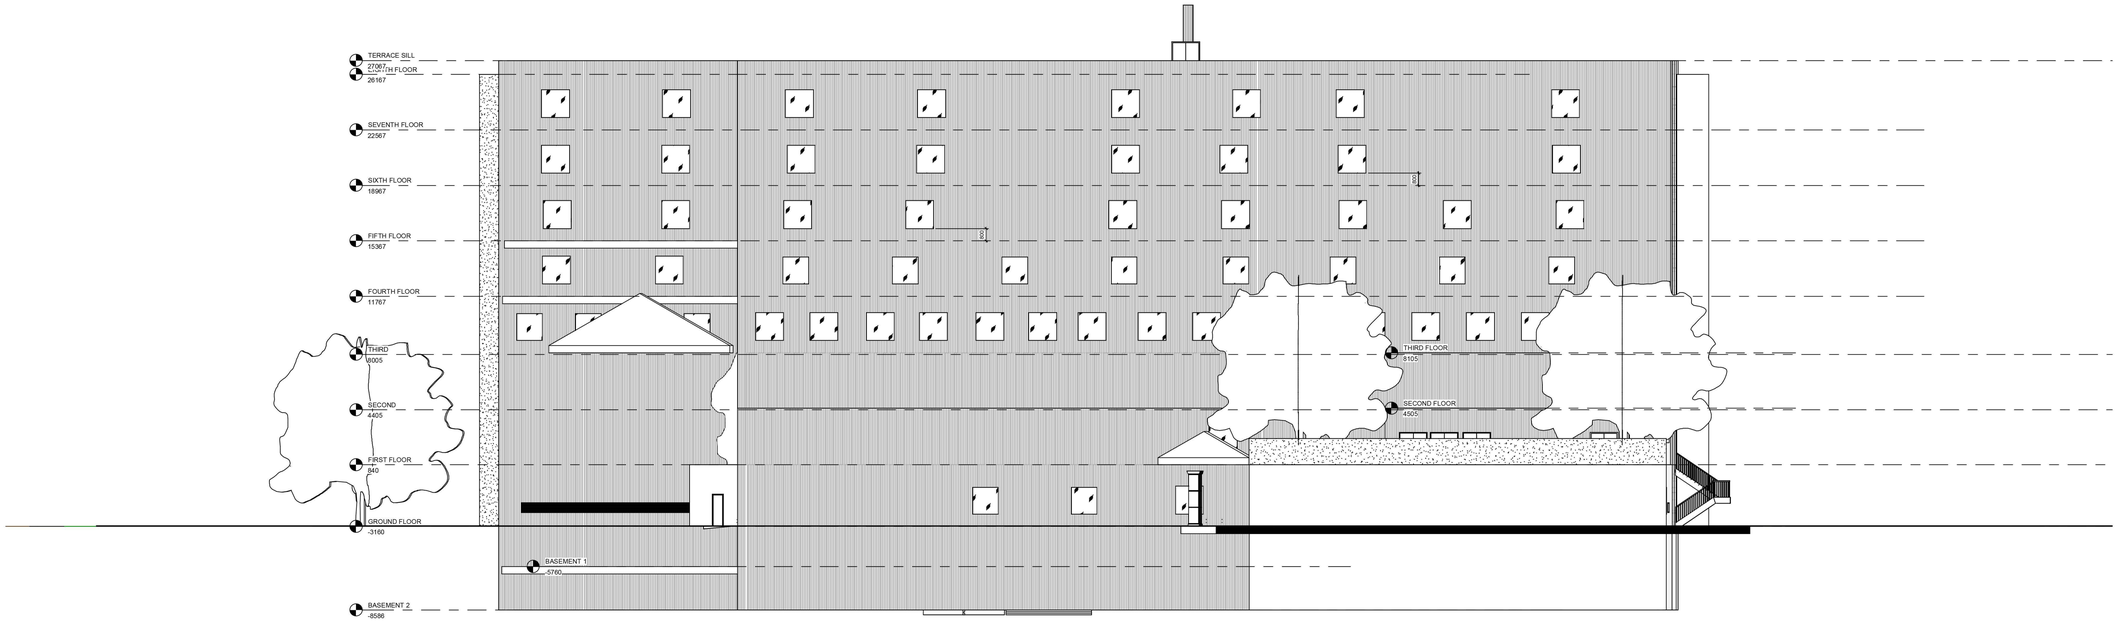

EAST

ELEVATION 1 AND 2

THESIS ARCHITECTURE

HOTEL 5 STAR GUJRAT

SCALE

GUIDE
DR RAJAT SONI

VISHWAVARDHAN
SAROSHE

NO



SECTION A

THESIS ARCHITECTURE

HOTEL 5 STAR GUJRAT


SCALE

GUIDE
DR RAJAT SONI

VISHWAVARDHAN
SAROSHE

NO

NO OF ROOMS
32

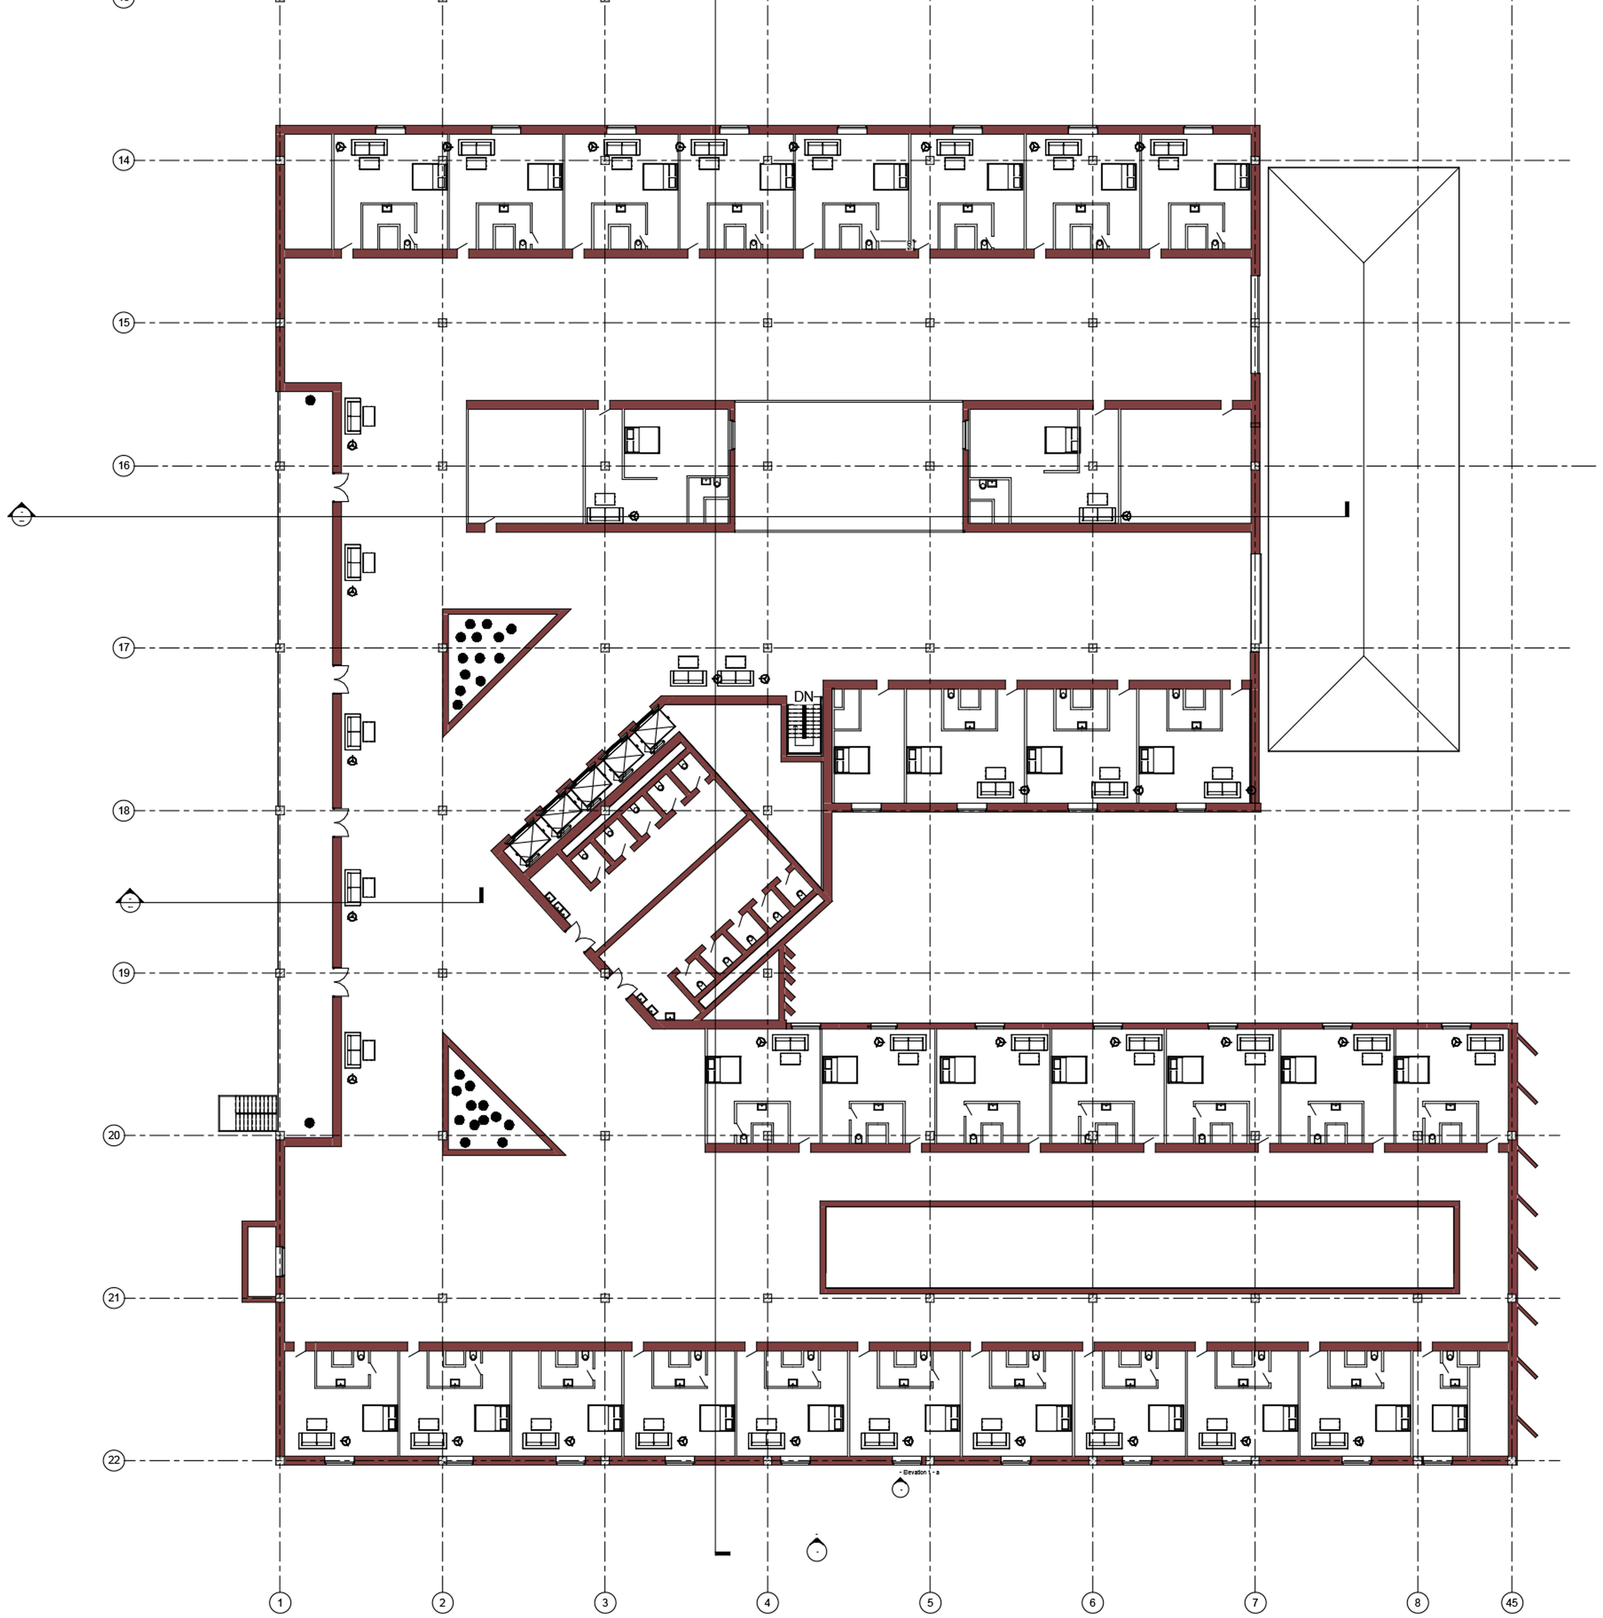



FOURTH FIFTH AND SIXTH (GUEST)FLOOR PLAN HOTEL 5 STAR GUJRAT
THESIS ARCHITECTURE
SCALE

GUIDE
DR RAJAT SONI


VISHWAVARDHAN
SAROSHE

NO

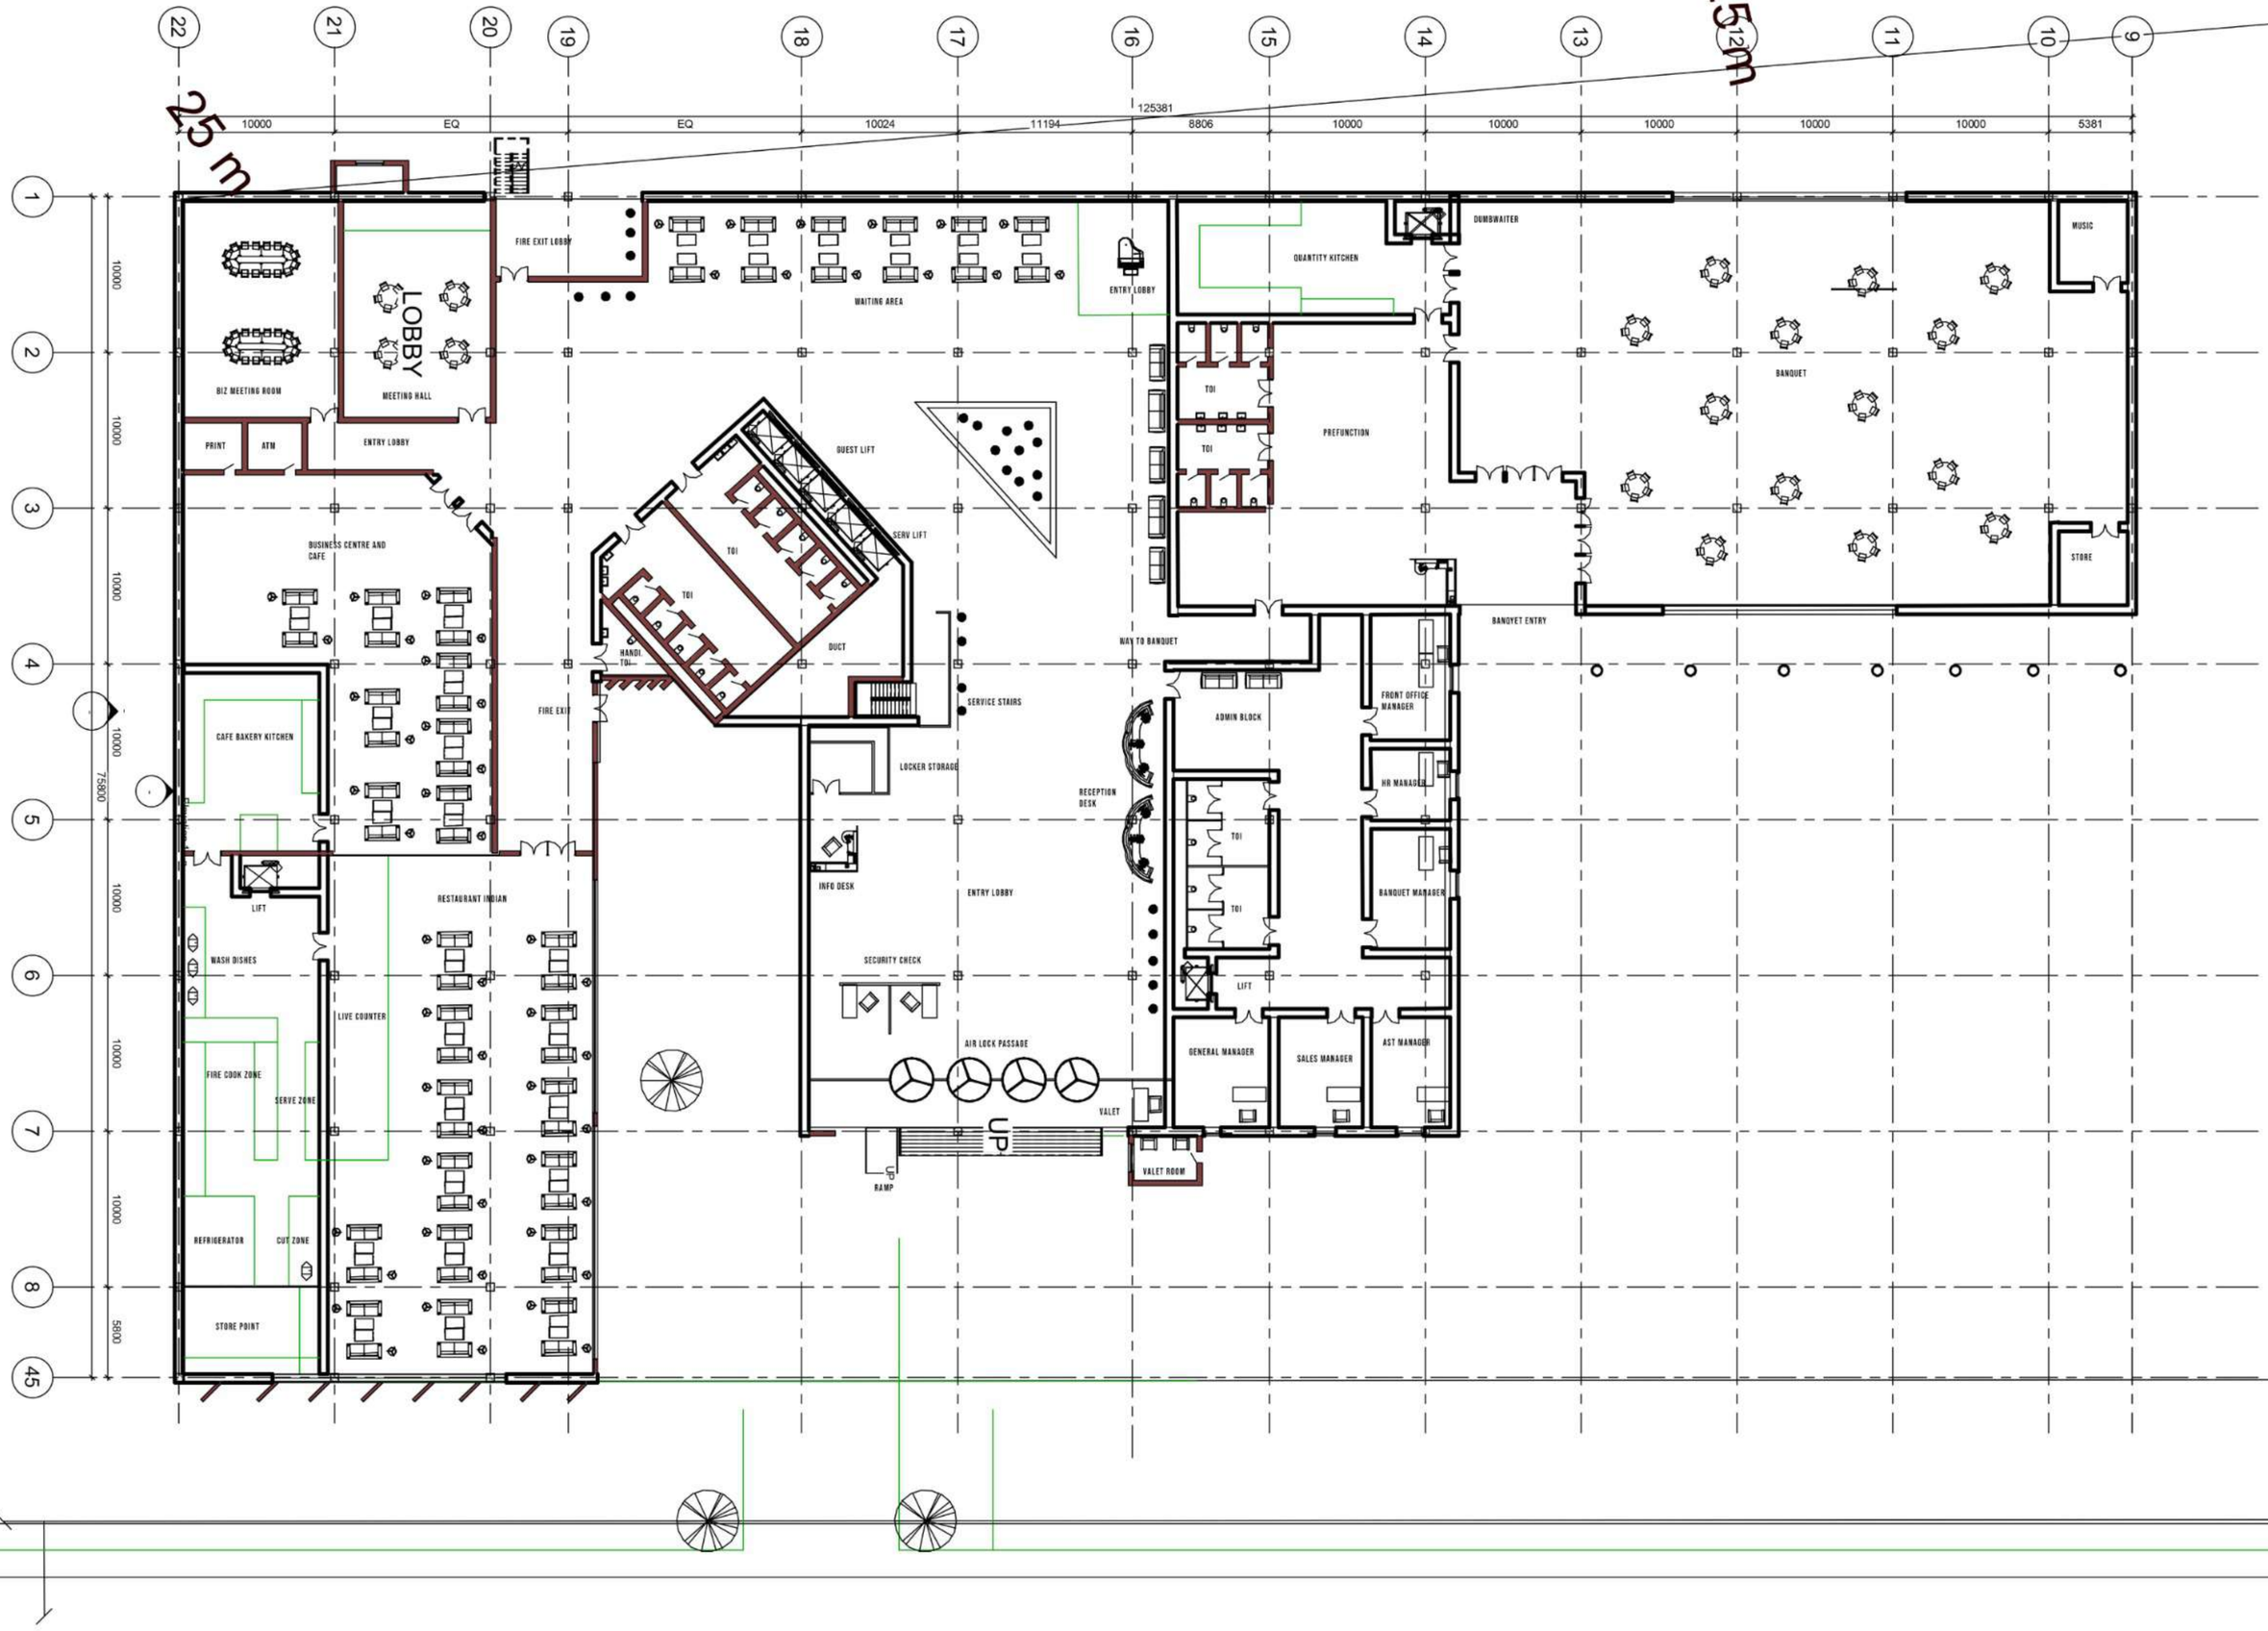
22
21
20
19
18
17
16
15
14
13
12
11
10
9
1
2
3
4
5
6
7
8
45
25 m
25 m
125381
10000
EQ
EQ
10024
11194
8806
10000
10000
10000
10000
10000
5381
10000
10000
10000
75800
10000
10000
10000
5800
FIRE EXIT LOBBY
WAITING AREA
ENTRY LOBBY
QUANTITY KITCHEN
DUMBWAITER
MUSIC
BANQUET
STORE
BIZ MEETING ROOM
LOBBY
MEETING HALL
PRINT
ATM
ENTRY LOBBY
TOI
TOI
PREFUNCTION
BANQYET ENTRY
GUEST LIFT
SERV LIFT
TOI
TOI
HANDI TOI
DUCT
WAY TO BANQUET
BUSINESS CENTRE AND CAFE
FIRE EXIT
SERVICE STAIRS
ADMIN BLOCK
FRONT OFFICE MANAGER
CAFE BAKERY KITCHEN
LOCKER STORAGE
RECEPTION DESK
HR MANAGER
INFO DESK
ENTRY LOBBY
TOI
BANQUET MANAGER
RESTAURANT INDIAN
LIFT
SECURITY CHECK
LIFT
WASH DISHES
LIVE COUNTER
AIR LOCK PASSAGE
GENERAL MANAGER
SALES MANAGER
AST MANAGER
FIRE COOK ZONE
SERVE ZONE
VALET
UP
VALET ROOM
UP
RAMP
REFRIGERATOR
CUT ZONE
STORE POINT

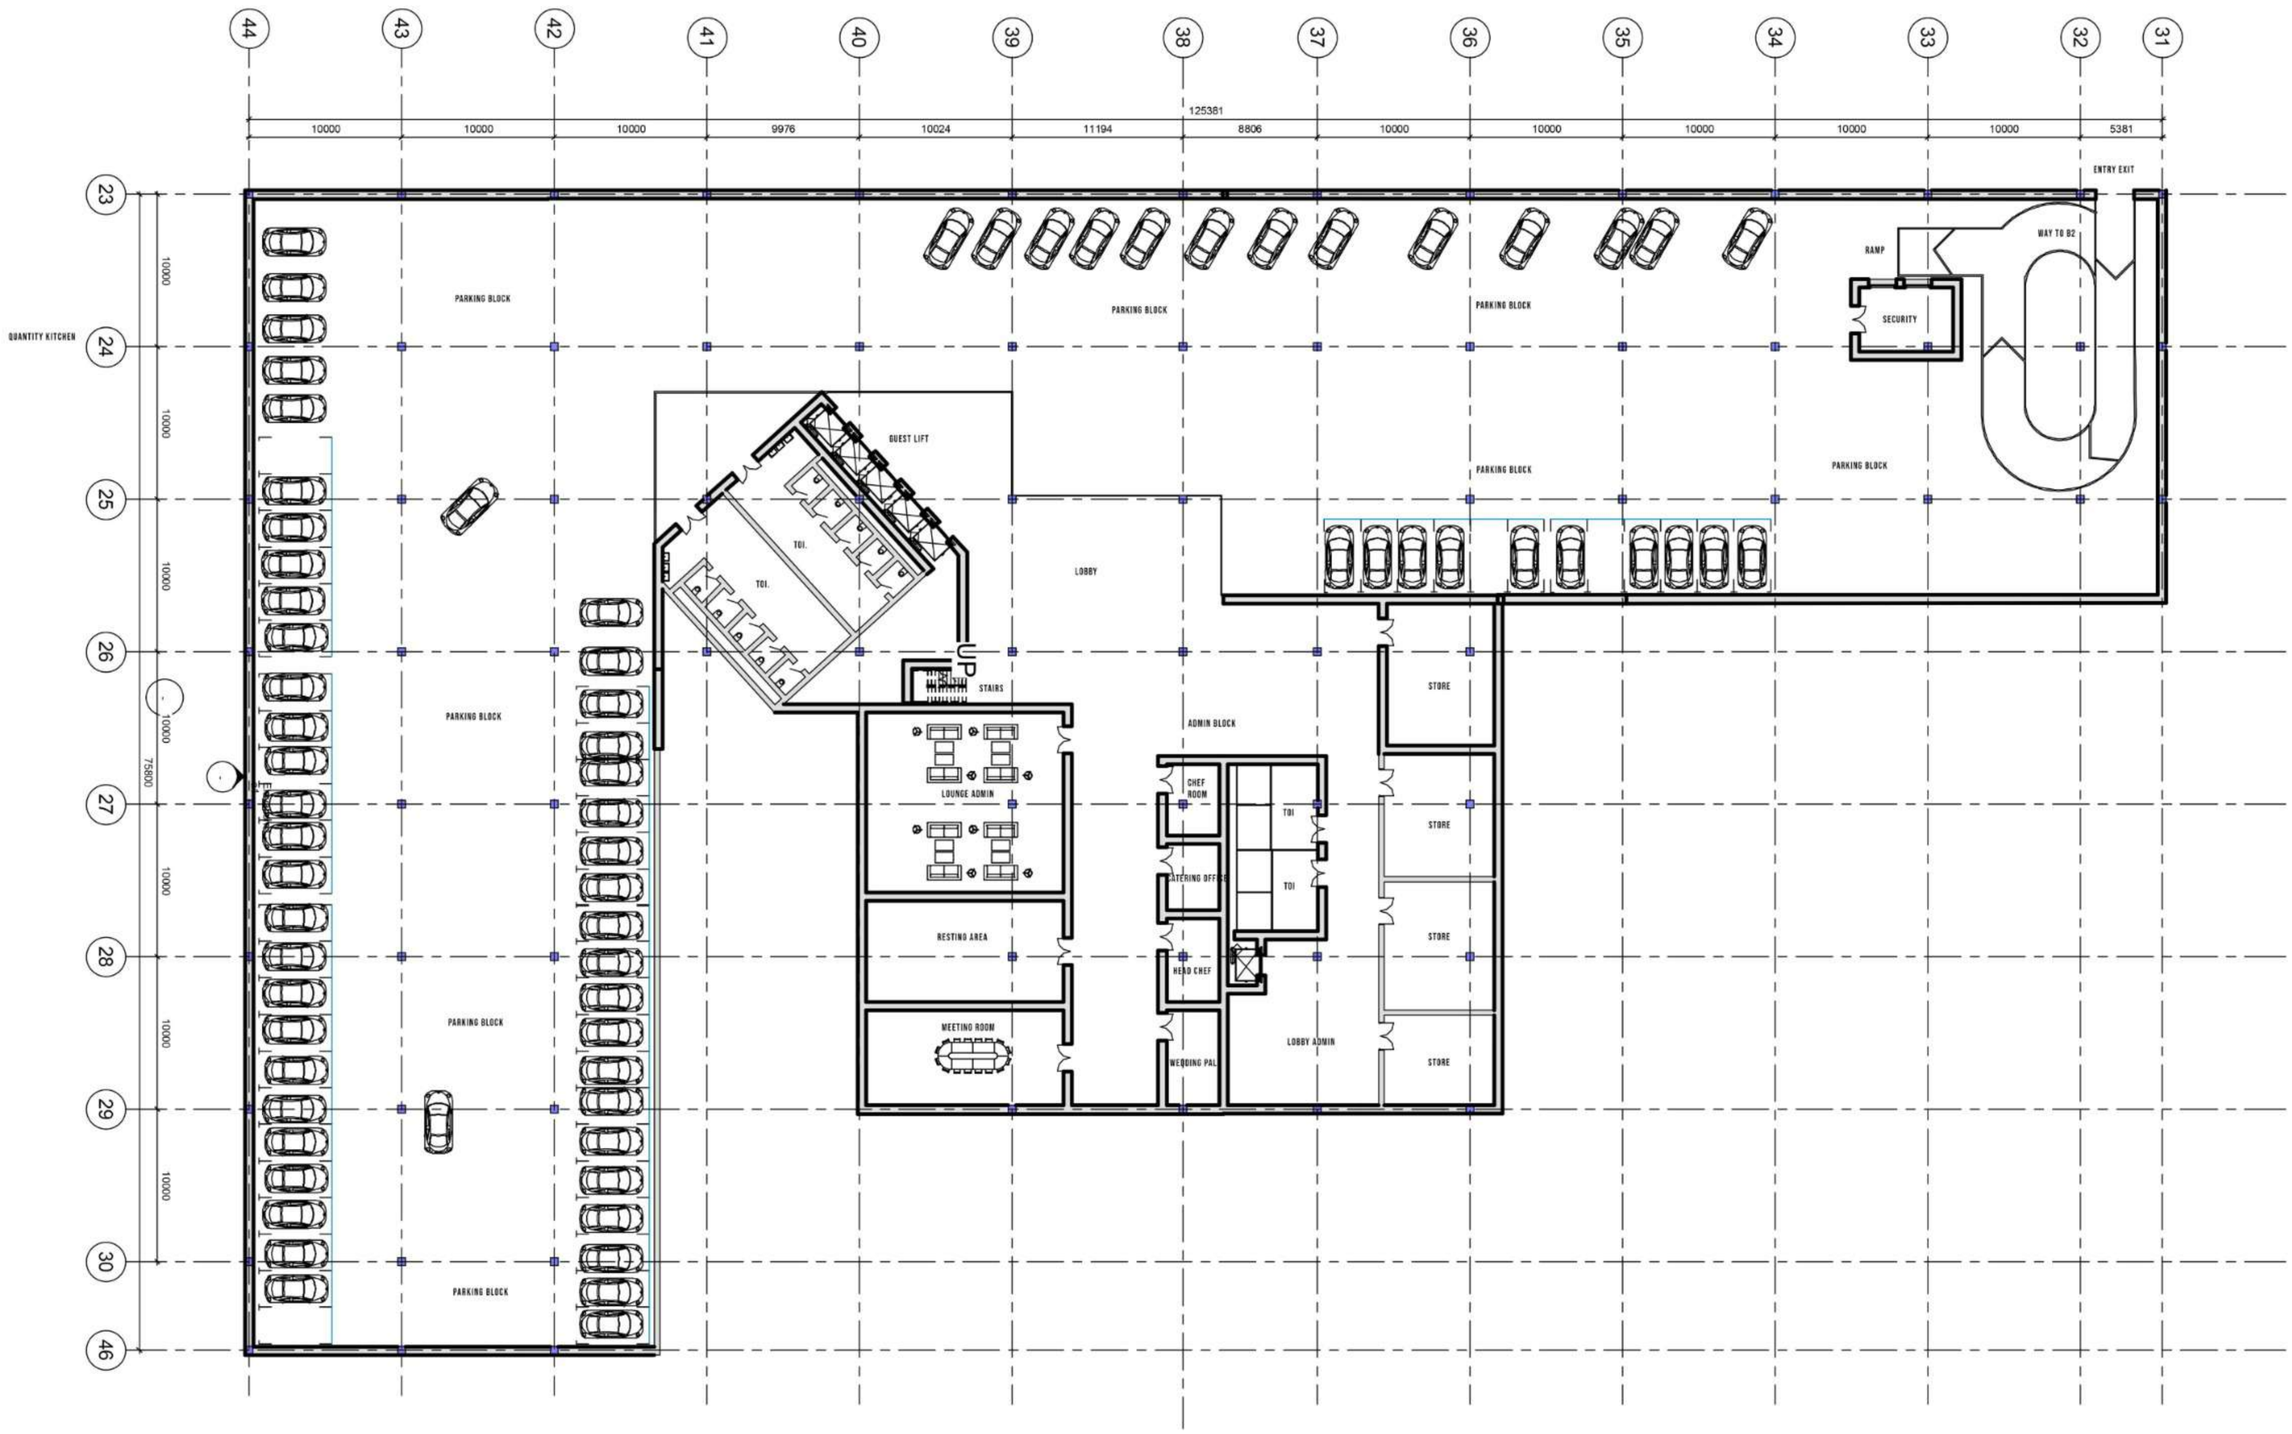

BASEMENT 2 PLAN

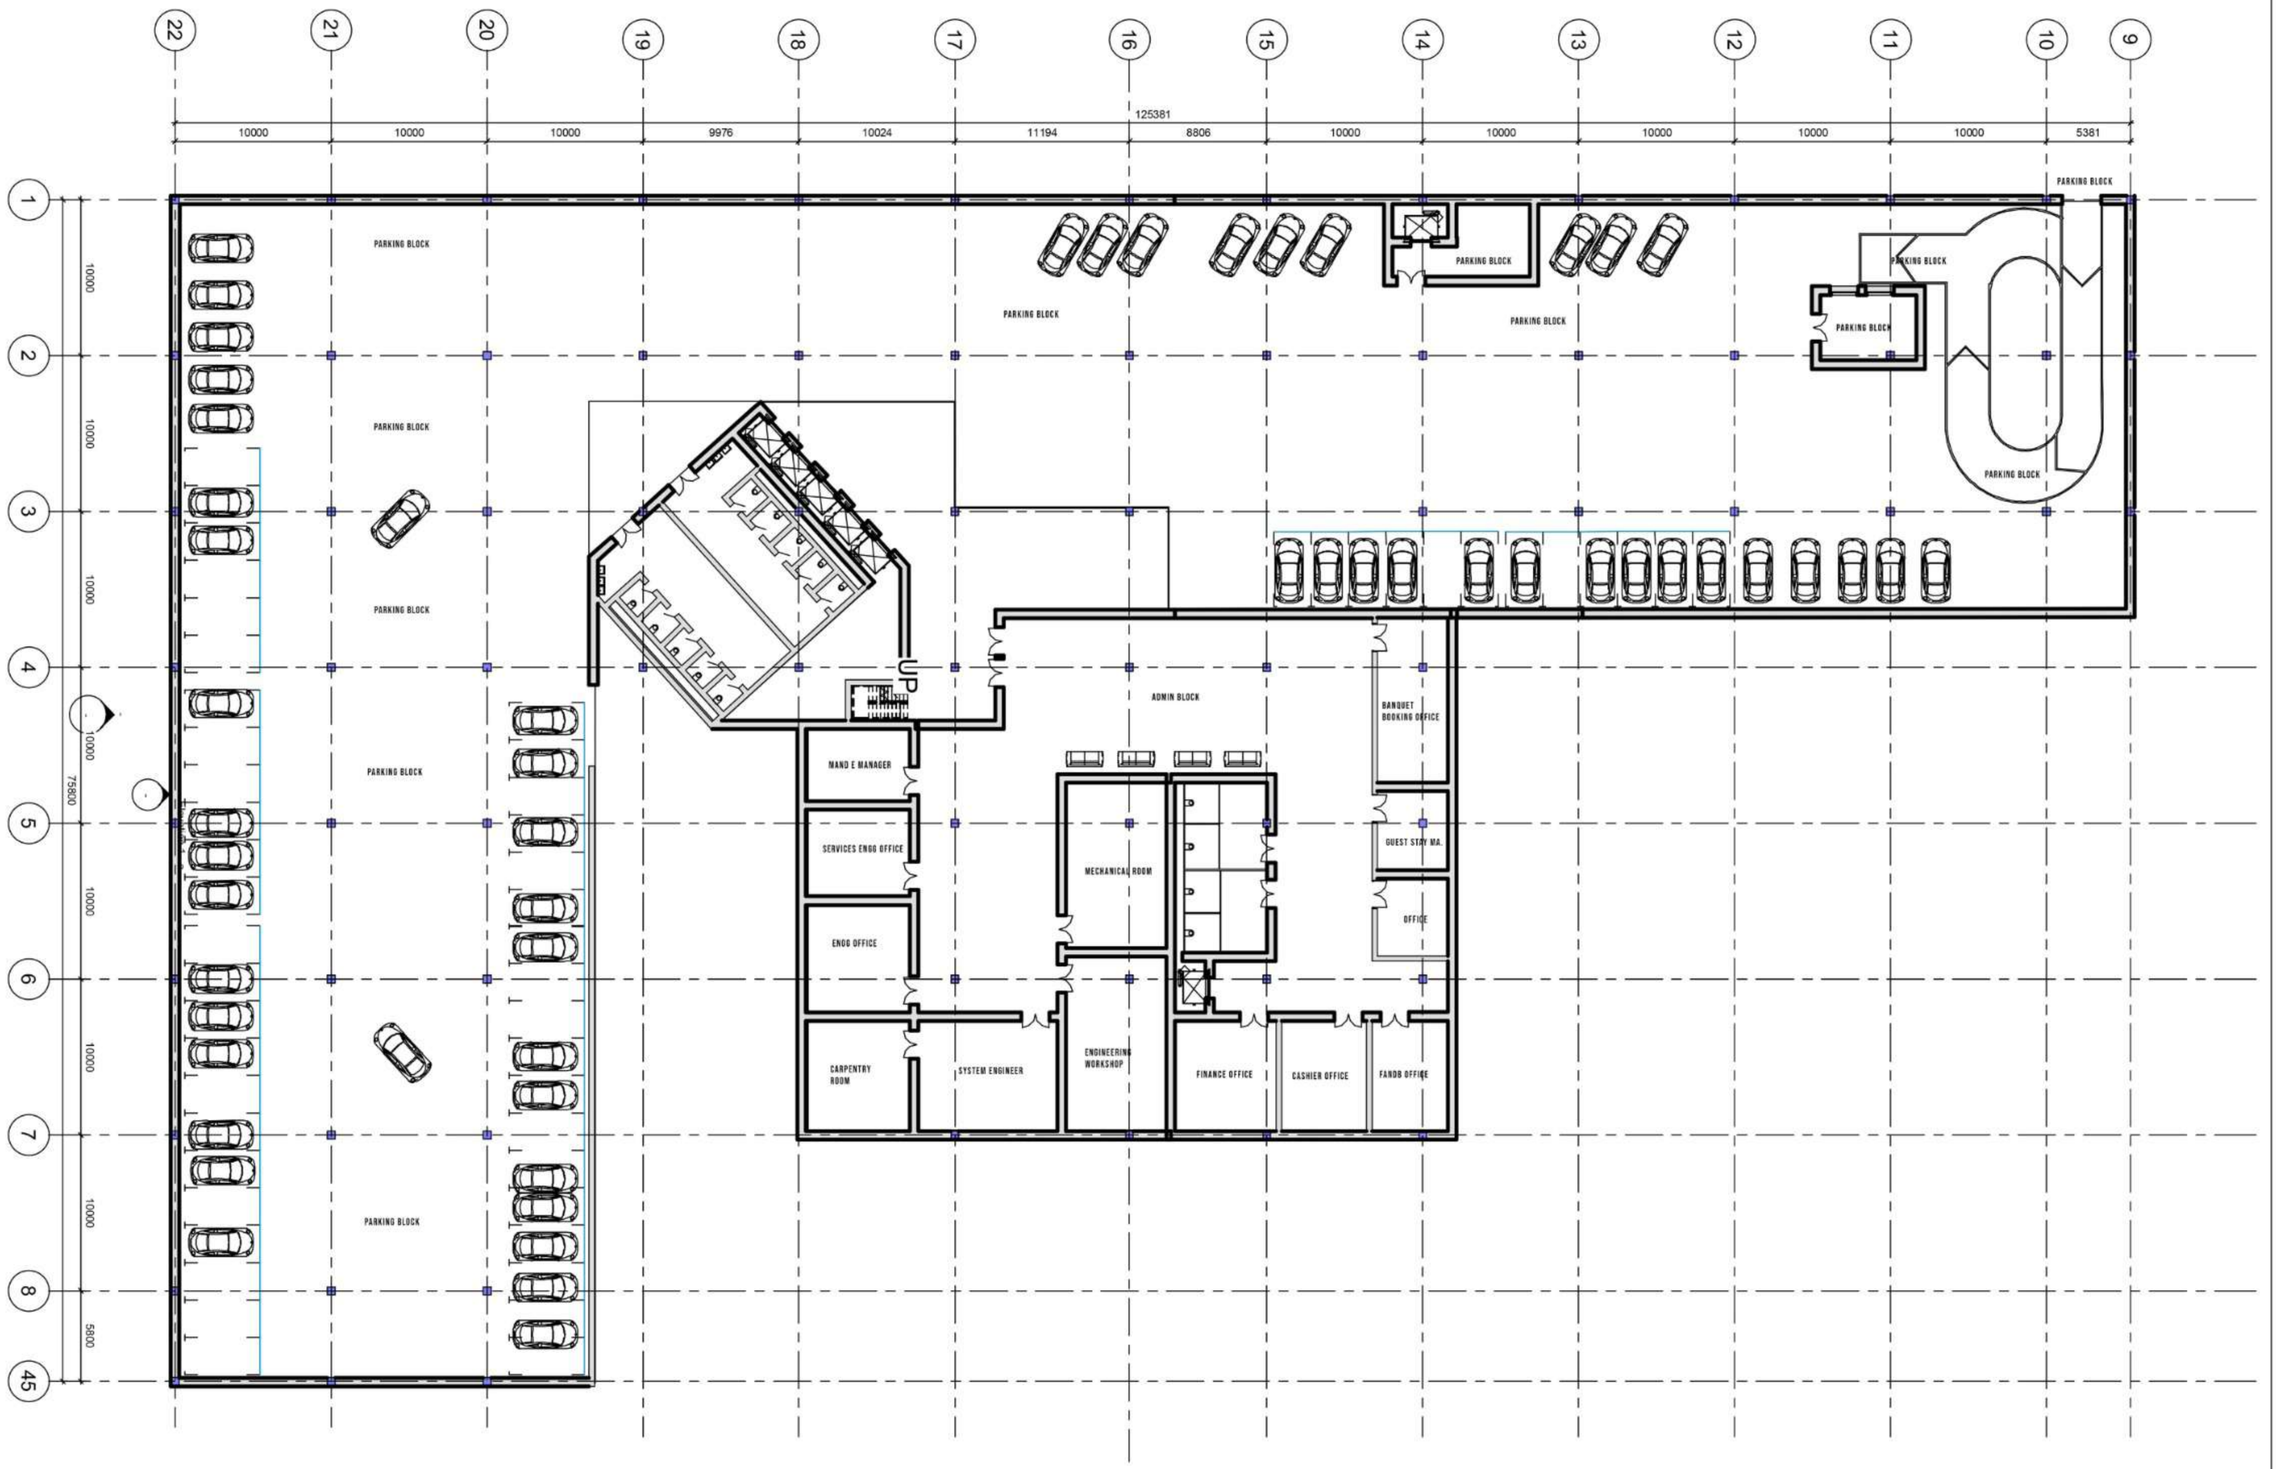

BASEMENT 1 PLAN

N

SERVICE ROAD (PROPOSED)

WIDTH 20M

HOTEL BUILDING

BLOCK

BANQUET

BLOCK

MARRIAGE GARDEN

50M X 30M

ADMIN AREA

LOBBY

F&B

KITCHEN

PREFUNCTION

WATER BODY

93.20

144.56

46.73

27.48

72° 15' 00" E

25m

WAY TO GIDC OFFICE

4 LANE ARTERIAL ROAD


45 M WIDTH

WAY TO AHMEDABAD CITY

SITE PLAN
ARCHITECTURE THESIS

N

NO 1

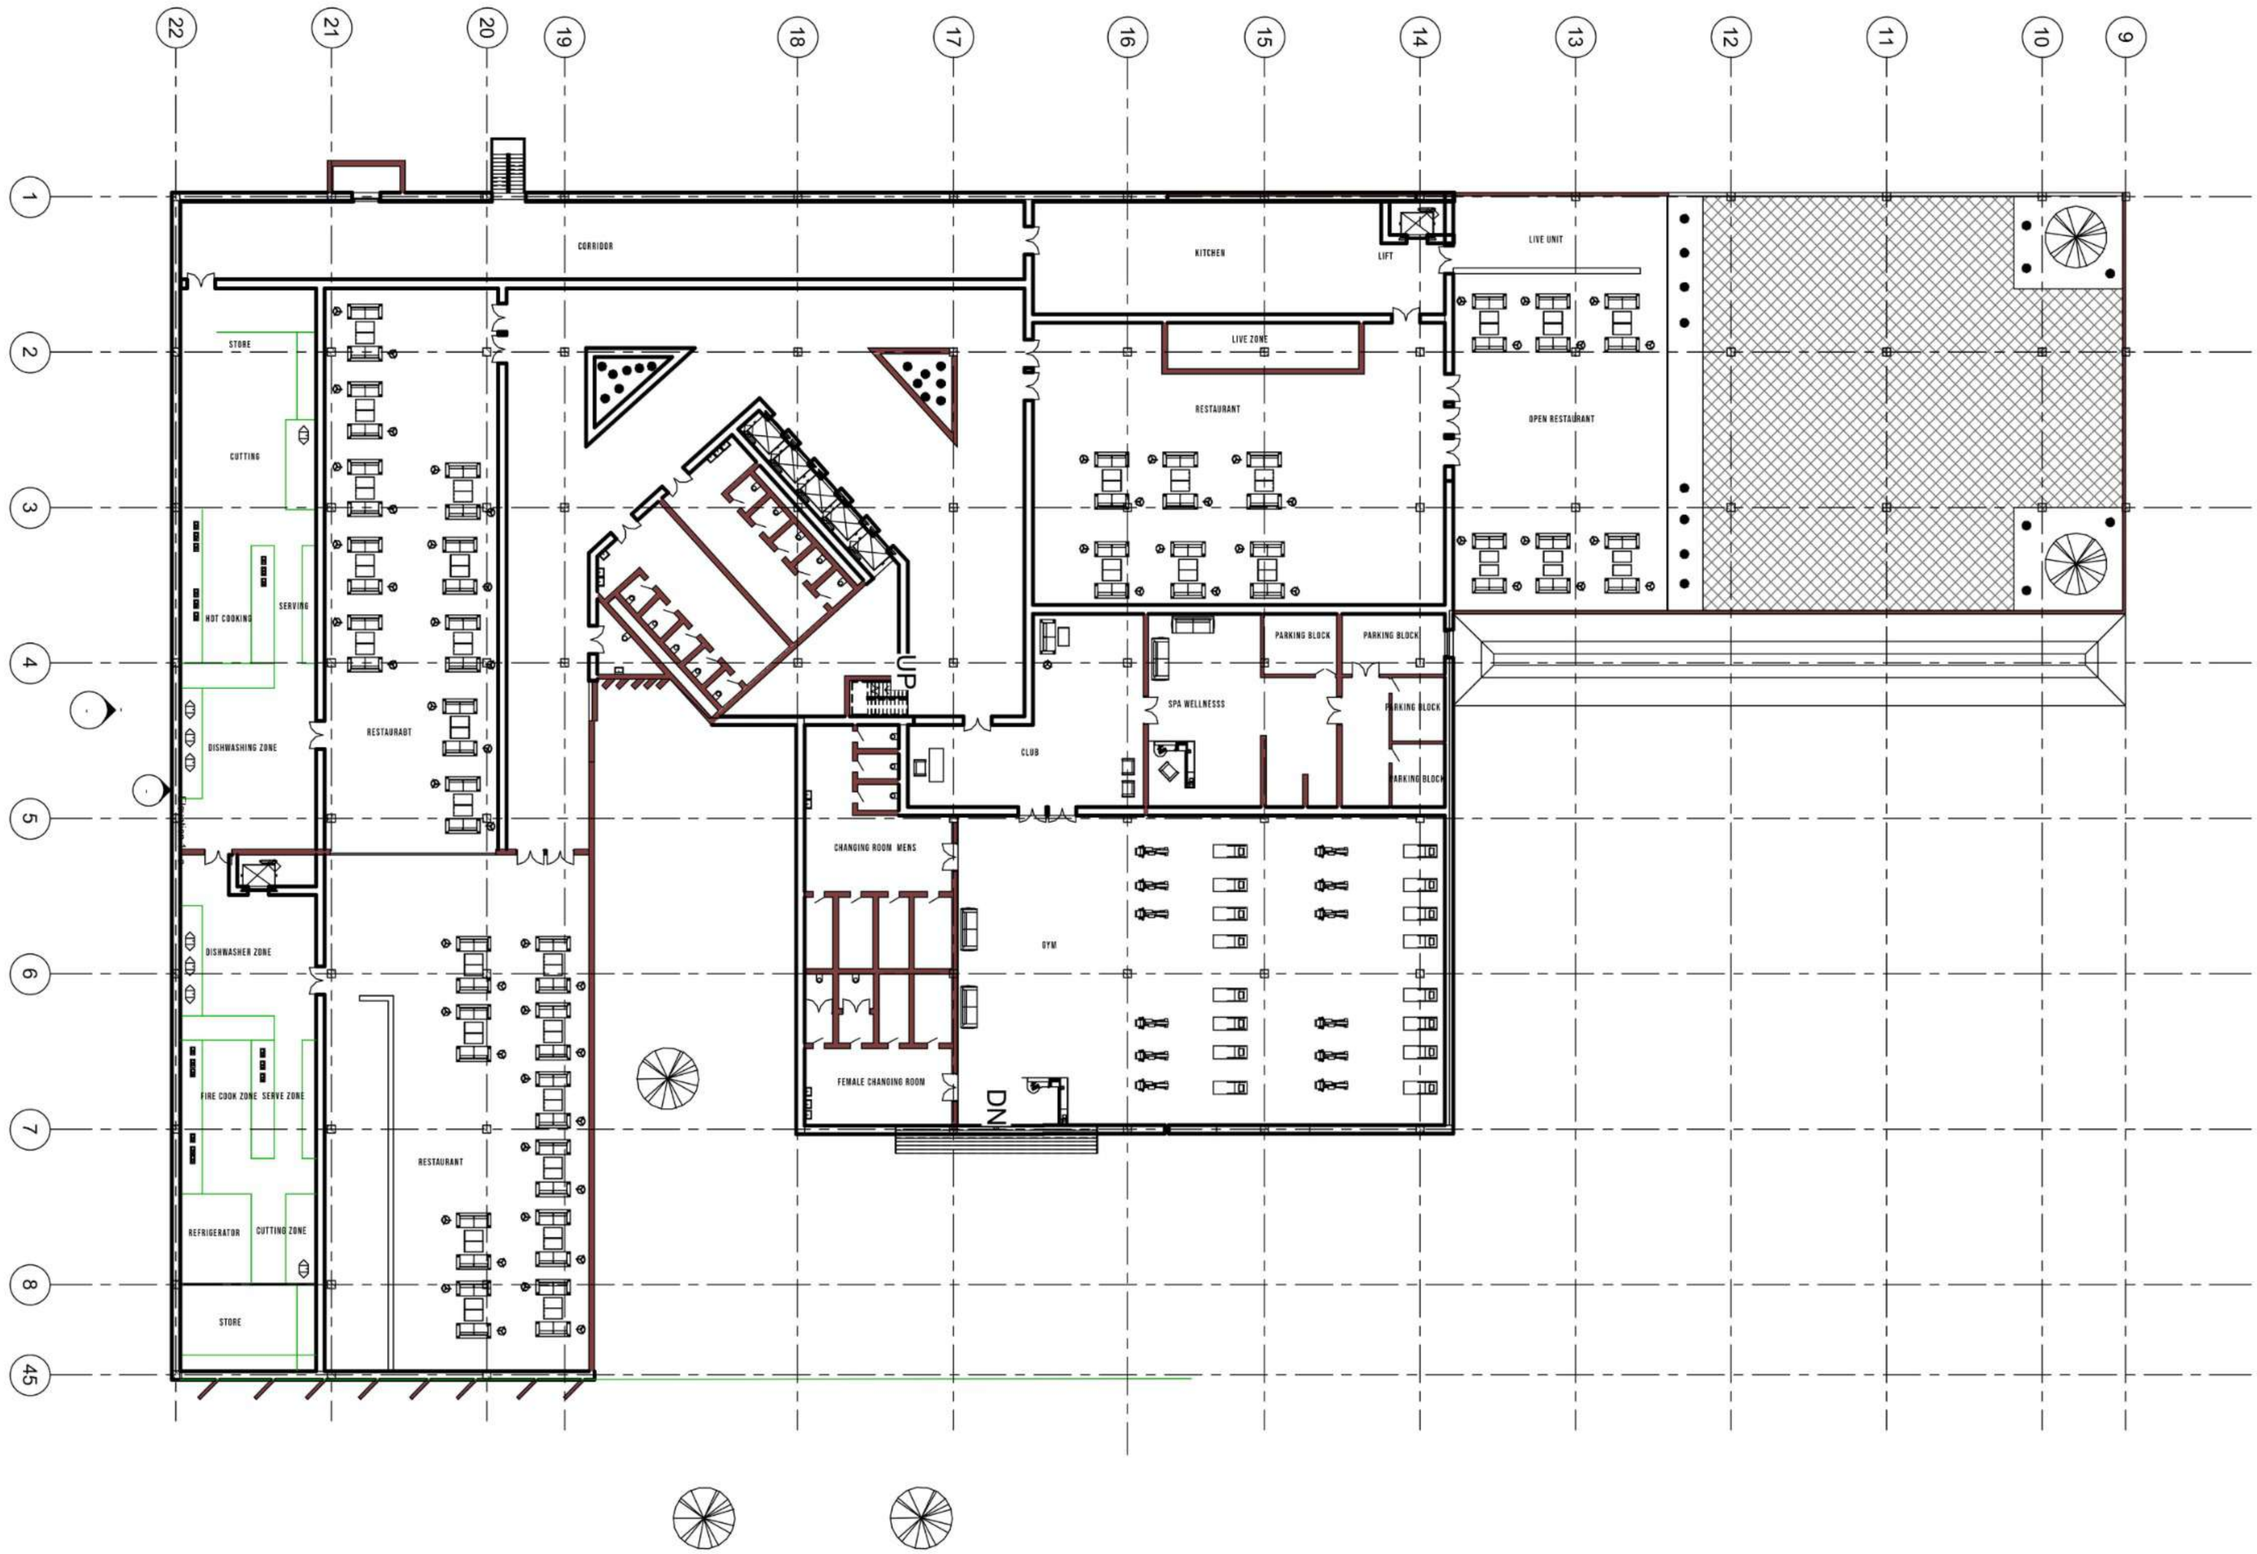

FIRST FLOOR PLAN

ARCHITECTURE THESIS

N

NO
1