Comparative Analysis of casestudy

Parameters	Live case study		Desk case study	
	Azzaro Resort	**Kohinoor Resort**	**Neemrana Fort palace**	**Coco Bay Resort**
Location	Diu-Nagoa Road,Gujrat	Diu-Nagoa Road,Gujrat	Neemrana, Alwar, Rajasthan, India.	Da Nang ,Veitnam
Year of Establishement	2001	unspcecified	1991	2016
Architect	Rudra Natekar	Rajesh Mahambrey & Associates.	Aman Nath and Francis Wacziarg.	Thomas J. Williams of Wimberly Allison Tong & Goo NA, Inc. (WATG).
Ownership	Club Mahindra	Yatin Fugro	Neemrana hotels	Empire Group, headed by Nguyen Duc Thanh
Site Area	2.5 Acre	3.5 Acre	24.7	76.6 Acre
Architectural style	Portuguese-+Modern	Portuguese-inspired resort with a Mediterranean village feel,	medieval Indian architecture	Mediterranean,French colonial style,
View				
Historical context	Located in a former Portuguese colony that has evolved into a tourism hub.	Located in a former Portuguese colony that has evolved into a tourism hub.	A 15th-century palace that belonged to the Chauhan dynasty, it was abandoned in 1947 and later restored into a luxury heritage hotel.	The Coco Bay project was a large-scale "condotel" project in Da Nang, Vietnam, aimed at boosting the city's tourism
Climate	Coastal Diu climate – hot summers, windy (May–Sept), monsoon peak July; mild winters.	Coastal Diu climate – hot summers, windy (May–Sept), monsoon peak July; mild winters.	Hot semi-arid with extreme summers, short monsoon, and cool winters.	Tropical monsoon climate – hot humid summers, long rainy season (Sep–Dec) with typhoons, dry warm season (Jan–Aug).
Challenges	failure of design longevity, where a seemingly beautiful and modern architectural design has not withstood the test of time,	preserving the "Portuguese-influenced" architecture amidst modern amenities like a water park,	Faced a daunting, multi-phased restoration challenge after being a ruin for 40 years.	Faced major architectural challenges due to an ambitious but legally unclarified "condotel" design, forcing a large-scale master plan revision to convert units into residential apartments.
Major spaces	Central pool, waterpark, banquet hall, restaurant.	Large outdoor pool, full-service spa & wellness, restaurant & bar, fitness centre, parking, poolside lawns and private party spaces.	Heritage suites, swimming pools, spa & wellness, restaurants & bars, banquet halls, gardens, and event spaces	Large pools, spa & wellness, restaurants & bars, beach club, cultural village, landmark tower, and event spaces.”
Site plan				

Inference from Case studies



Coco Bay Resort, Danang, Vietnam



Beach facing orientation

Maximizes views, natural ventilation, and connection with the



U-shaped design

Creates a village-like feel with shared open space and community interaction.



Diverse Accommodation

Creates a village-like feel with shared open space and community interaction.



Neemrana fort palace, Jaipur



Use of Local Materials

Rebuilt with hillside stone and Berla stone jalisusing traditional crafts for authentic restoration.



Preservation of Architectural elements

Retained original arches, jalis, and structural details to maintain historic character.



Adaptive reuse of spaces

Converted old ruins into functional areas like rooms, restaurants, and cultural venues while preserving heritage.



Azzaro Resort, DIU



Water body centric planning

Resort layout revolves around pools and water features, creating a serene and cohesive environment.



Historical Context

Reflects Portuguese colonial influence of Diu through architecture and design elements



Custom elements

Custom made elements like staircase to match the theme



Kohinoor Resort , DIU



Bungalow layout

Low-rise, spread-out planning that offers privacy, garden views, and a homely resort feel.



Climate based roofs

Sloping tiled roofs designed for heavy rains and coastal climate resilience.



Multiple public amenities

Provides diverse facilities like pool, gardens, and recreation areas to enhance guest experience.

Introduction

Basic site details

Project Name : Chorward palace Resort
Location : Holiday Home Chorwad Palace, Chorwad,
Site-cordintes: 21°00'01"N 70°13'39"E
Land Use : Tourism / Recreational
Land Ownership : Tourism Corporation of Gujarat Limited


Site Area : 11.88 Acre(48,100 SQM)
FAR: 1.8
Ground coverage: 65% - 31,265 SQM
Permissible built up: 86,580 SQM


Chorward palace



Site proximities

Connectivity

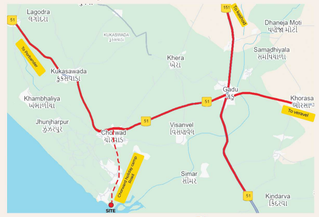



Accessibility

LAND MARK	TYPE	DISTANCE
Shree Ramdev mandir Holiday camp	Temple	0.5 km
Chorward bander	Harbor	1.5 km
Chorwad Railway Station	Railway Station	21 Km
Veraval Railway Station	Railway Station	29 Km
Somnath Temple	Temple	26 Km
Keshod Airport	Airport	35 km

Site features

Site plan with contours




A Replica Building
B Dining Hall
C Heritage Building
D Cottages

0-5 %
5-10 %
10-15 %
15-20 %
20-25 %

0M 25M 50M 100M 150M

CHORWARD PALACE

Contour map

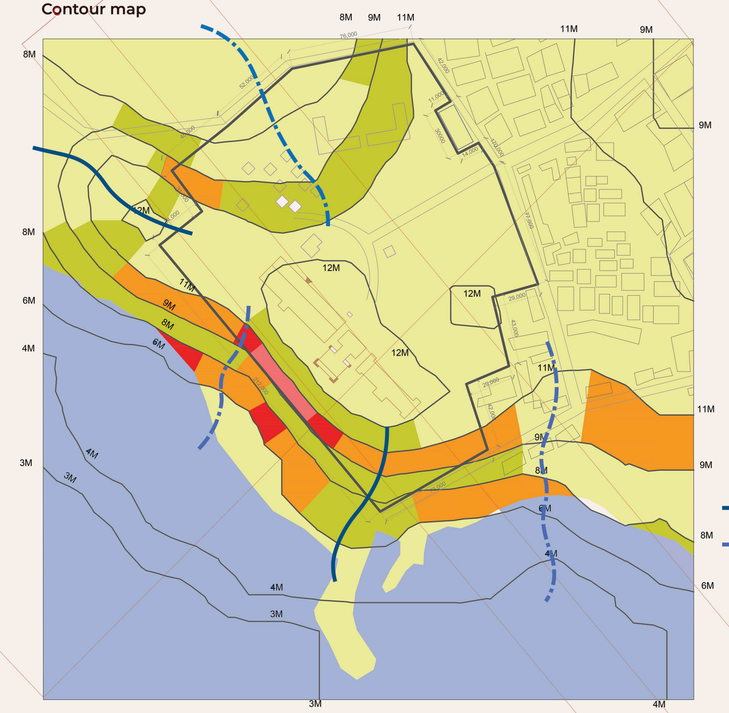

Vegitation Maping




Bylaws



Site Area : 11.88 Acre(48,100 SQM)
FAR: 1.8
Ground coverage: 65% - 31,265 SQM
Permissible built up: 86,580 SQM


Maximum Permissible Height

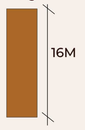

Parking
20% of Utilised FSI
17,316 SQM


Zoning Map



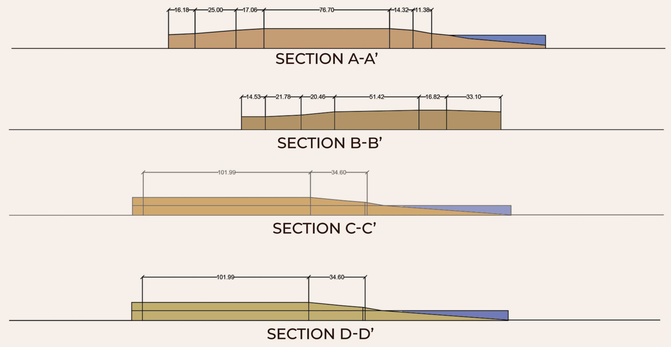

Climate analysis & Inferences

Climate Zone: Composite (hot-dry in summer, warm-humid in

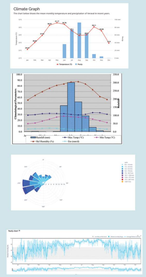

Temprature
Maxium Temprature: 31.1°C (May)
Mininum Temprature : 24.5°C(JAN)
Inferences
1) Add roof insulation, light-coloured roofing, ventilated attic
2) Courtyards & terraces to enhance night-time cooling
3) Double-glazing or shading to reduce heat gain in rooms

Rainfall
Total Annual: 1100 mm (majority in July - Sept)
Peak Rainfall: July (426 mm)
Inferences
1) Sloped roofs, deep overhangs, gutter systems
2)Elevated plinths, well-drained paving

Wind
Prominent wind direction : SW
Winter : NE ,drier and cooler
Inferences
1) Sloped roofs, deep overhangs, gutter systems
2)Elevated plinths, well-drained paving

Humidity
Highest: 89.7% (Augest)
Lowest: 35% (Feb)
Humidity rises from May and peaks in July-Sept
Inferences
- Orient courtyards and windows toward SW
- Avoid major openings on NE side in winter

SWOT Analysis

Strengths

Site Suitability and History
The site's history as a retreat and its suitability for beach walks aligns with the proposed development.

Availability of a Beach at the Site
A beach is a major draw for a resort, offering a competitive edge, boosting property value, and providing a perfect backdrop for a range of activities and events.

Opportunities

Government Recognition
The government has recognized this place to be developed as a tourist destination, which provides a favorable environment and support for the project.

Restoration of the Palace
The ancient Palace, if properly restored, can attract a number of tourists, both domestic and international, by serving as a major historical attraction.

Weaknesses

Accessibility Challenges
The site's distance from major transportation hubs (railway station and airport) may inconvenience guests, potentially deterring travelers who prioritize ease of access.

Condition of the Site
The site's poor condition and the ruined state of Chorwad Palace will require extensive restoration, significantly increasing development costs.

Threats

Violent Sea
The violent sea at Chorwad during specific times (full moon and no moon days) makes the beach risky, posing a safety threat to tourists.

Poor Coastal Infrastructure
The poor infrastructure along the coast is a major constraint in developing beach tourism, requiring substantial investment to make it viable.

CHORWARD PALACE RESORT


Chorwad, Gujarat
SCALE 1:100
ALL DIMENTION ARE IN MM

SITE ANALYSIS

VYSHAK NEEREPURATH
211110205
SEM 9 SEC - B
THESIS PROJECT


02

A . Replica Building

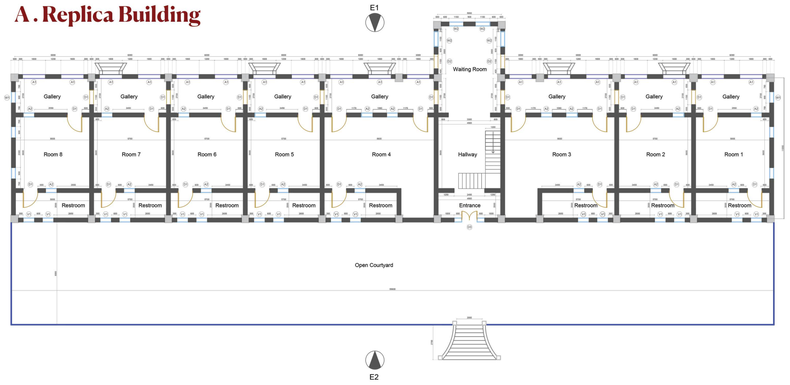





A . Replica Building - Elevations

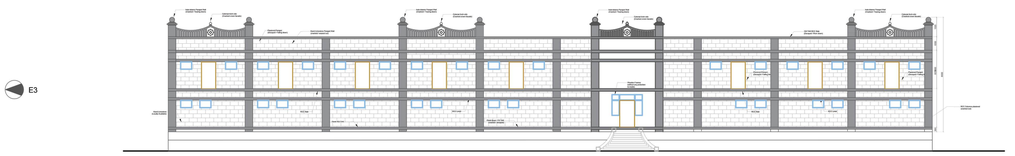

Elevation E2

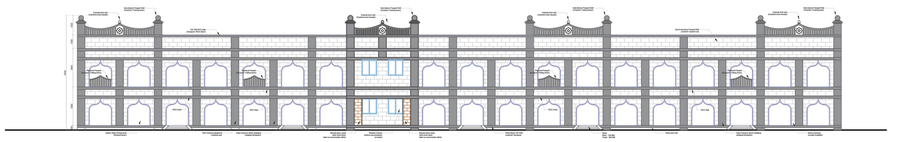


Elevation E1

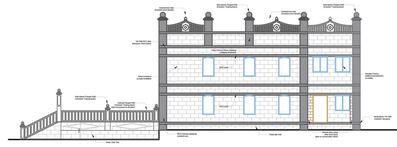

Elevation E3

Arabian Sea


Key map

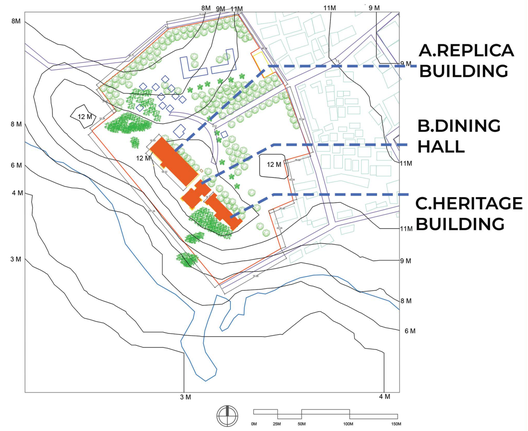


Site views




Site views

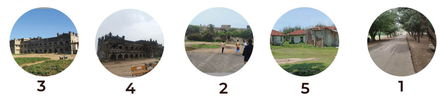

C. Heritage bulding

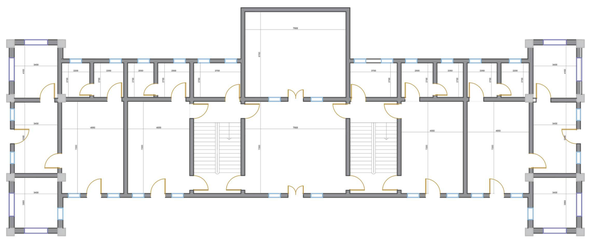



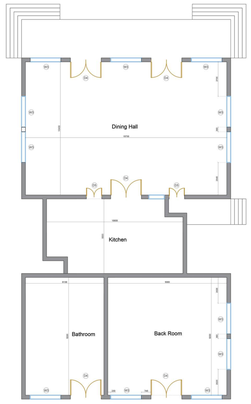


C . Dining Hall






Low tide and high tide map

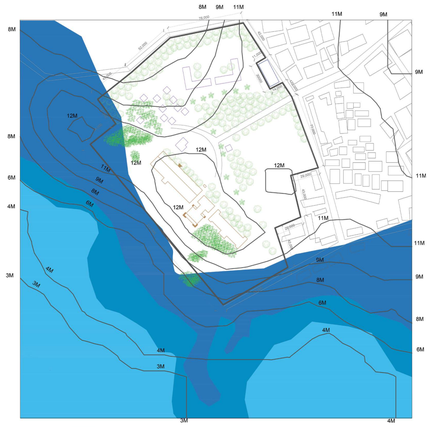

Details

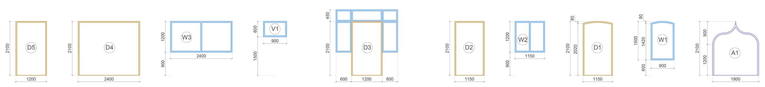

Inferences

View Preservation & Heritage Sensitivity

1 No permanent construction should be done in front of the heritage building as it may obstruct the visual connection

This zone also faces threats from high tide, making it unsuitable for solid/permanent construction

Climatic Considerations

2 The site is influenced by strong south-west winds, particularly from the sea.

To regulate humidity and ensure cross ventilation, buildings should incorporate larger and wider openings/windows

Monsoon Adaptability

3 The climate is harsh during the monsoon season, with heavy rainfall and strong winds.

Construction must adopt resilient design strategies such as sloped roofs, elevated plinths, and durable materials suitable for wet and humid conditions.

CHORWARD PALACE RESORT

Chorwad, Gujarat

SCALE 1:100

ALL DIMENTION ARE IN MM

SITE ANALYSIS

VYSHAK NEEREPURATH

211110205

SEM 9 SEC - B

THESIS PROJECT

03

Historical context in the Concept evolution

History and early



Muhammad Mahabat Khanji III Rasul Khanji

The Summer Palace, built in 1928 by **Nawab Mahabat Khan**, last ruler of Junagadh, was situated at Chorwad Beach as a cool retreat from Junagadh's summer heat.

Initial style of palace


COLONIAL ARCHITECTURE


INDO-ISLAMIC ARCHITECTURE

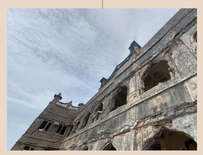

Redevelopment after 1979

In 1979, the Summer Palace was handed over to the Tourism Corporation of Gujarat and redeveloped into the "Holiday Camp." A replica of the palace, reflecting its Indo-Islamic and colonial style, was built with simpler materials for guest use, alongside new cottages with sloped roofs, a restaurant, and a conference hall, while the original was preserved as a heritage landmark.


COLONIAL ARCHITECTURE


INDO ISLAMIC ARCHITECTURE



COTTAGES


SLOPING ROOFS


COTTAGES


Meterials used


Quarried coral stone is a natural limestone formed from fossilized corals and shells. It is lightweight, porous, and easy to cut, making it ideal for construction in hot, coastal regions

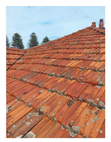
Terracotta roofs are made from baked clay tiles, known for their durability, natural cooling, and earthy look. They are commonly used in regions with heavy rainfall, as the sloping tile arrangement helps in quick

Inference from the casestudies

Coco Bay case study & Kohinoor

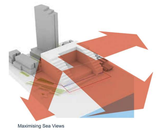
Maximising Sea Views

U-shaped Bangalow Type Blocks

Water body centeric planning



Neemrana fort Case study



Documentation of existing Architectural elements

Use of local Metrials


Quarried coral stone


Terracotta roofs

Fusion of styles in the Design

Charactersitic from Colonial Architecture


wide verandahs with repetitive arches for shade

Arched verandahs & corridors


Jali typed stone balustrades along stairs and terraces.

Jali railings & balustrades


balusters, cornices, and parapets inspired by European palaces.

European detailing


elevating the structure above ground, giving a regal look.

High plinth & grand staircases

Charactersitic from Indo-islamic Architecture


cusped/pointed arches in verandahs and corridors.

Arched openings


the arch at the top reflects Indo-Islamic influence, while the decorative divisions of glass (tracery) show a Colonial/European touch.

arched window with tracery.

Evolution of design in this context


COLONIAL ARCHITECTURE


INDO ISLAMIC ARCHITECTURE


COTTAGES



SLOPING ROOFS


COTTAGES



STEPPED FORMS WITH OPEN TERRACE


PITCHED SLOPING ROOF

Concept sketch

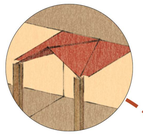
PITCED SLOPING ROOF



ORNAMENTAL PARAPET

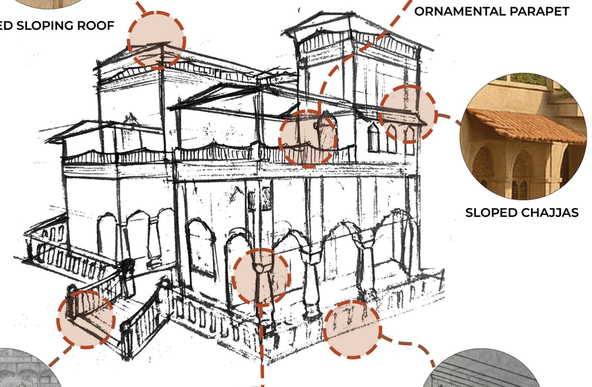


SLOPED CHAJJAS


HIGH PLINTH GRAND STAIRCASE


VARANDHA

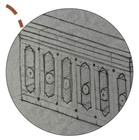
JALI PIERCED BALUSTRATE


Key design Reasons

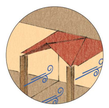
Sloped roof shelters terraces from sun and rain while staying open to breezes and views.


stepped forms will enure better view and open Terraces

Architectural elements from palace considering for Reuse in the designs


GATE PIERS

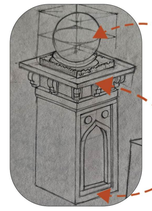
GATE PIERS

Colonial Elements
The ball finial (sphere on top) → very characteristic of European/Colonial architecture.

Indo islamic Elements
The arched niche (pointed arch) on the pier body → typical of Islamic design.

Use of geometric/ornamental detailing on the surface → inspired by Indo-Islamic architecture.

GATE PIERS

JALI PIERCED BALUSTRADE

Colonial Elements
balustrades in this structured, linear manner
Moulded coping (top slab) → flat, classical European style capping

Indo islamic elements
Jali (pierced openings)

JALI PIERCED BALUSTRADE

ORNAMENTAL PARAPET

ORNAMENTAL PARAPET

Indo islamic elements
Geometric star motif at the center → very typical of Islamic architecture, which favors star polygons and interlaced patterns.

OGIVAL ARC WINDOWS

Colonial Elements
An arched top with decorative molding.


OGIVAL ARC WINDOWS


Colonial Elements
Geometric divisions of glass in the arch (circular and fan-like segments).

Zoning

Frieze Work


The flowing, scalloped profile (Indigenous) contains a formalized, repetitive Colonial baluster system.

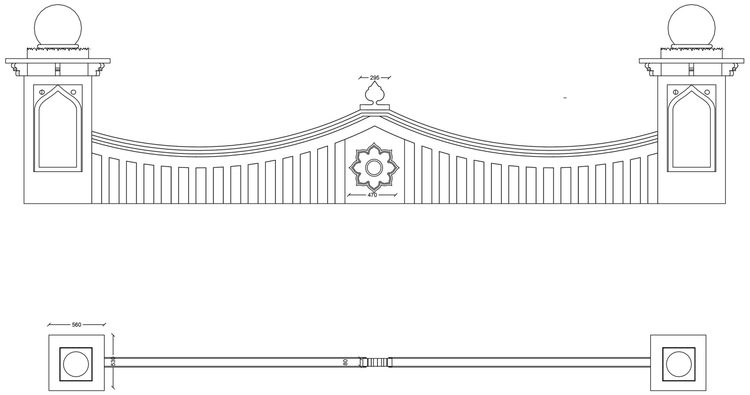

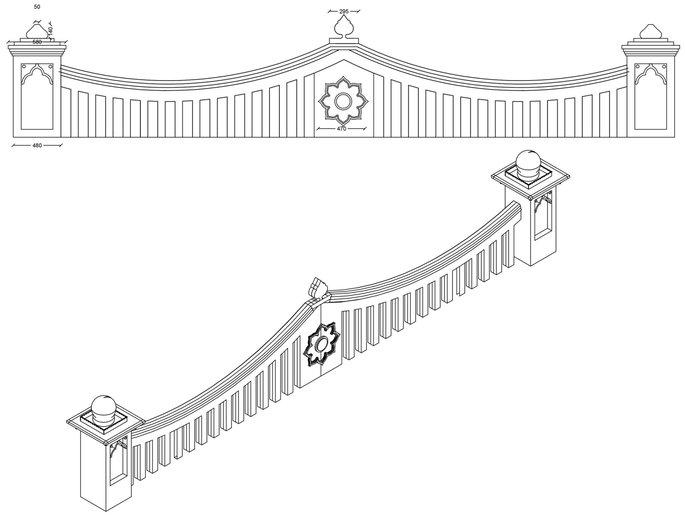


Compound Gate


Traditional Pierced Jali pattern applied within a rigid, straight Colonial balustrade structure.

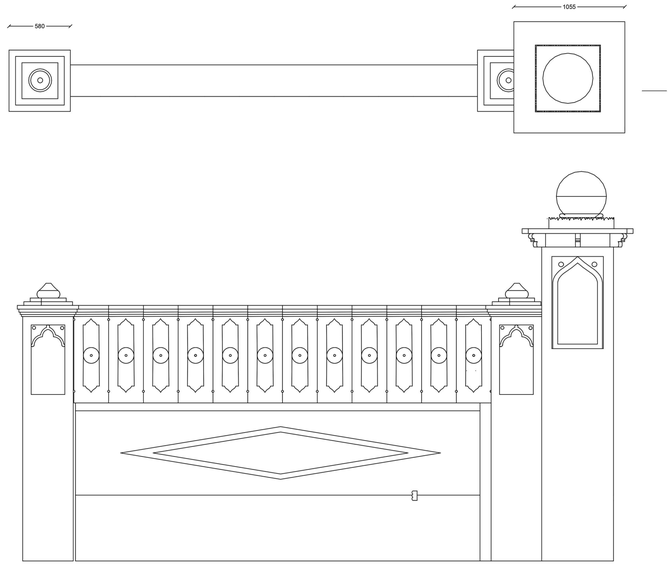



Open-Well Staircase

Curved, flowing stair flight and local baluster shapes used within a highly formal Colonial symmetric layout.

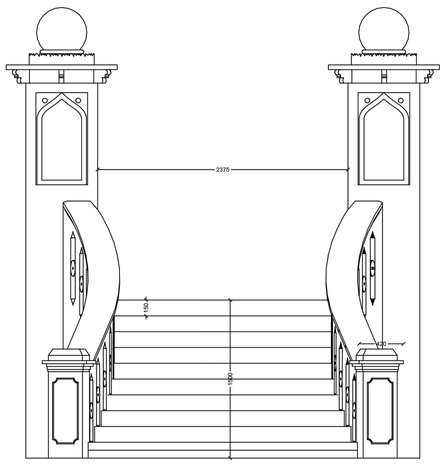

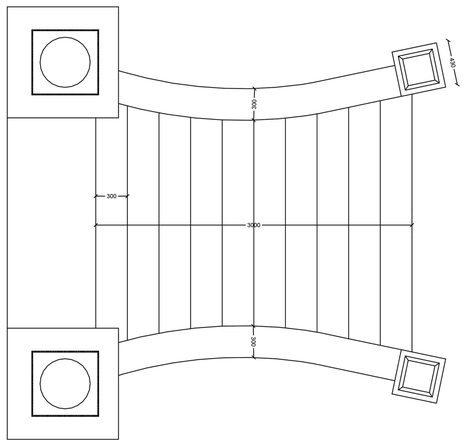


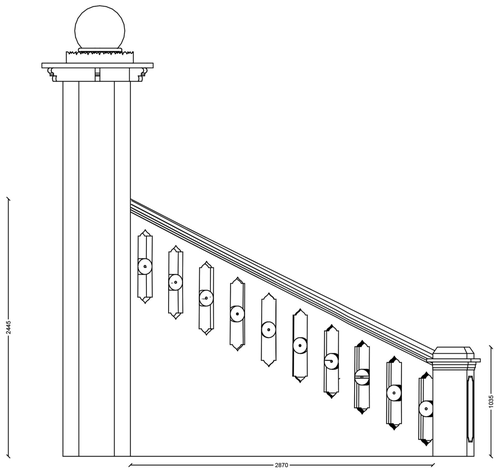

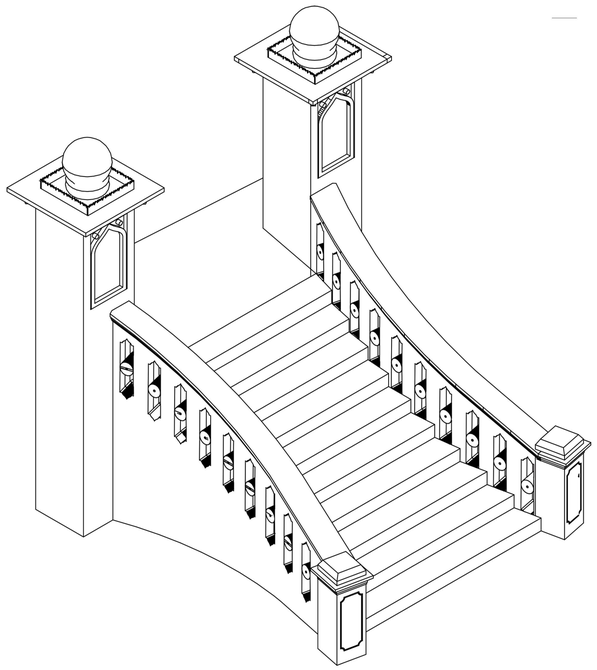


Jali pierced balustrade


Traditional Pierced Jali pattern applied within a rigid, straight Colonial balustrade structure.

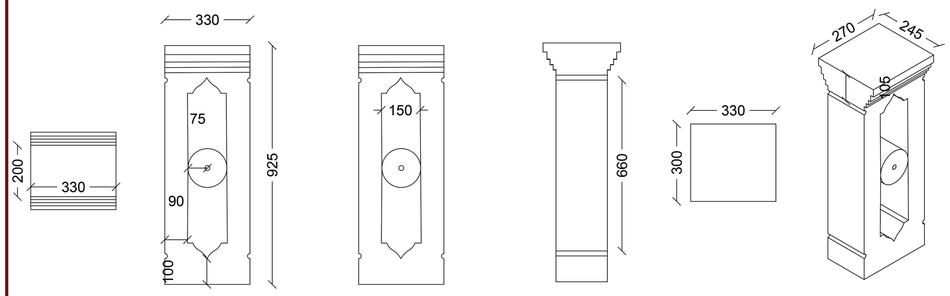

Jali pierced balustrade


Mughal Cusped Arch sits on a Colonial utilitarian window frame with divided panes.

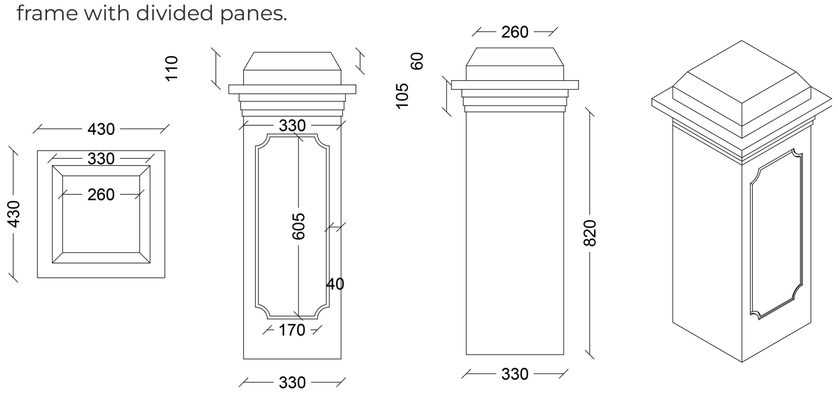

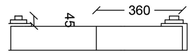


cupsed arch pier

Decorative Indo-Islamic arched niche embedded into a clean, structurally simple Colonial pier shaft.

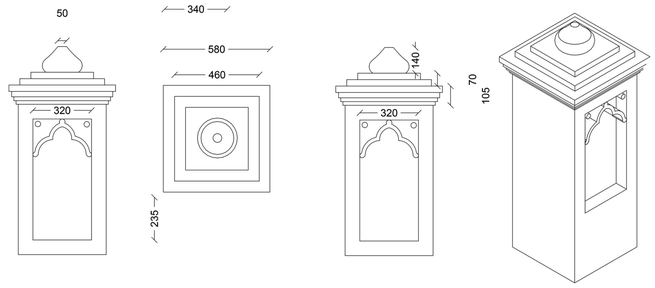


Ogival arch windows


Mughal Cusped Arch sits on a Colonial utilitarian window frame with divided panes.

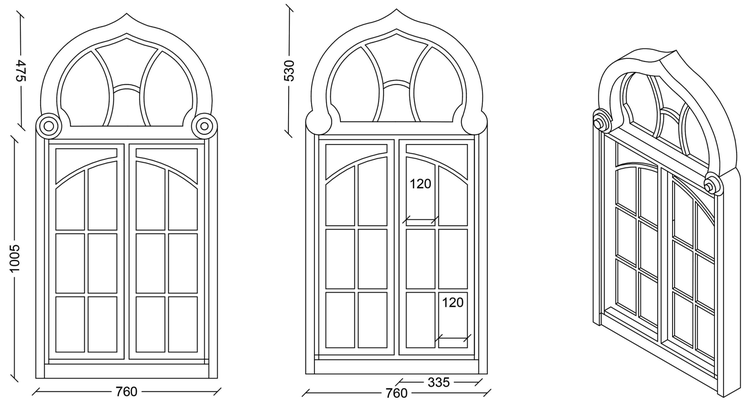


Gate piers

Mughal blind arch decoration used beneath a Colonial spherical finial and geometric cornice.

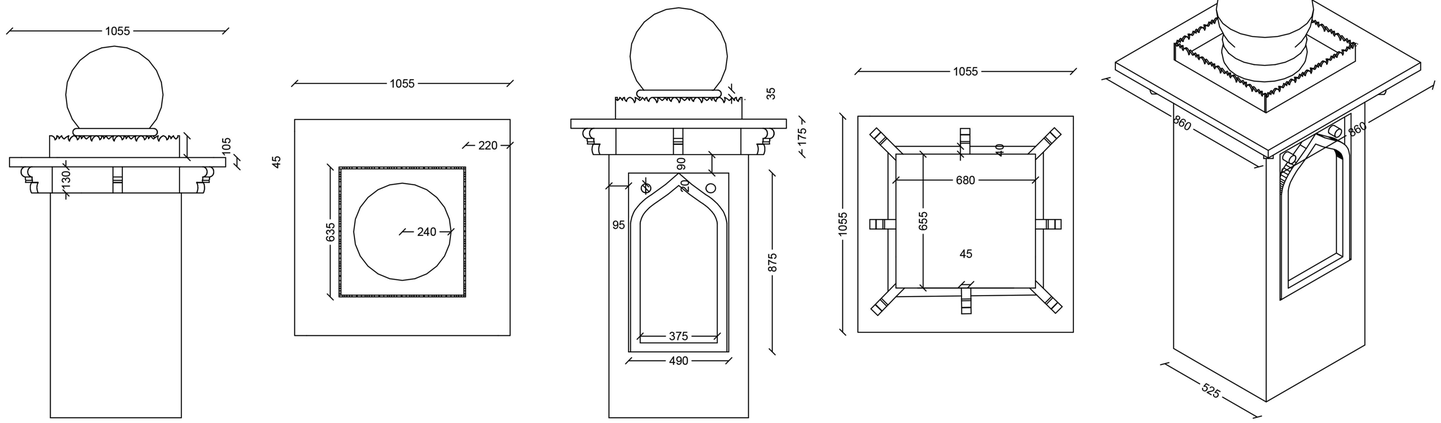


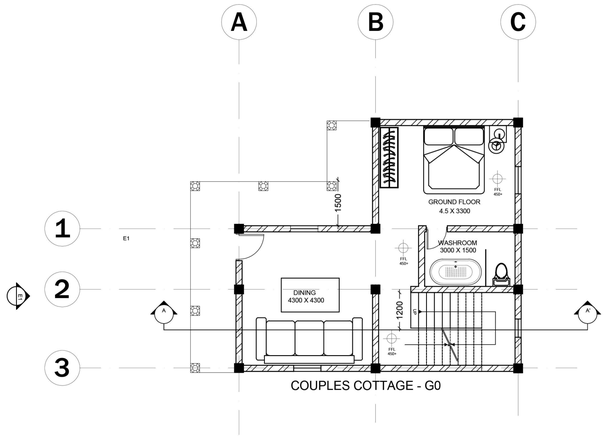


COUPLES COTTAGE - G0

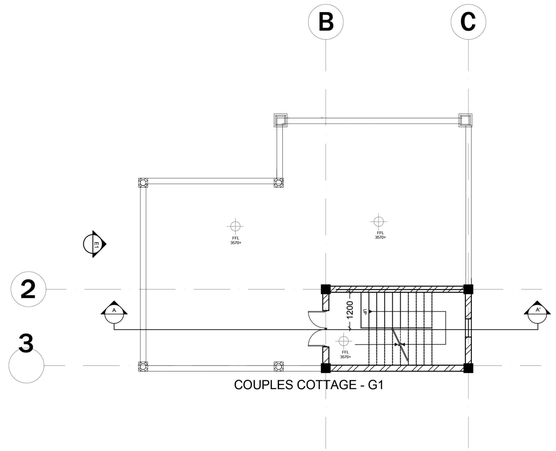


COUPLES COTTAGE - G1

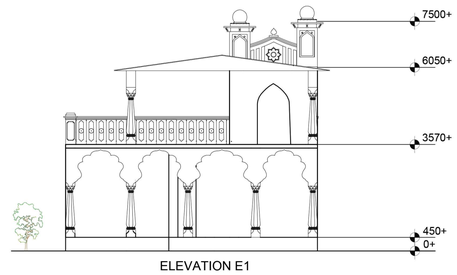


ELEVATION E1

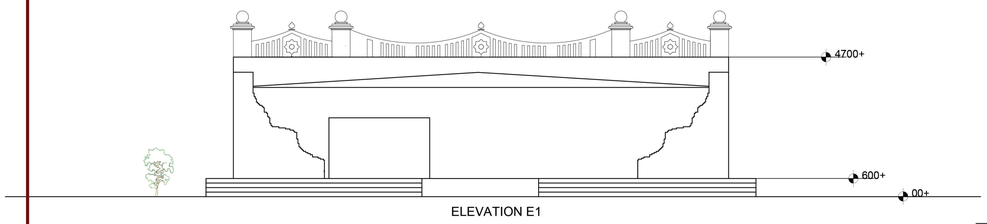


ELEVATION E1

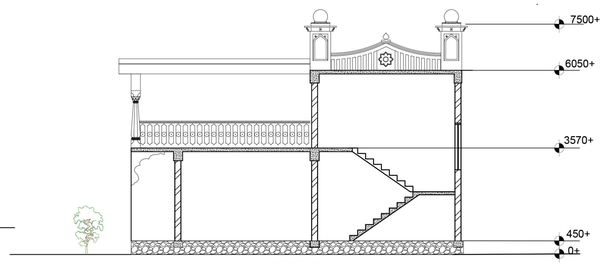


SECTION A-A'

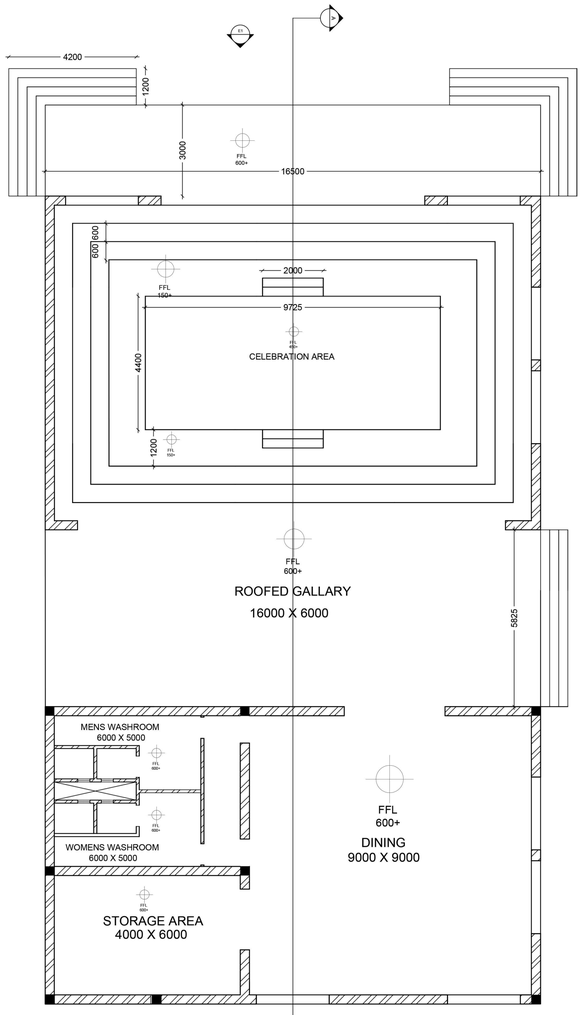


ELEVATION E1

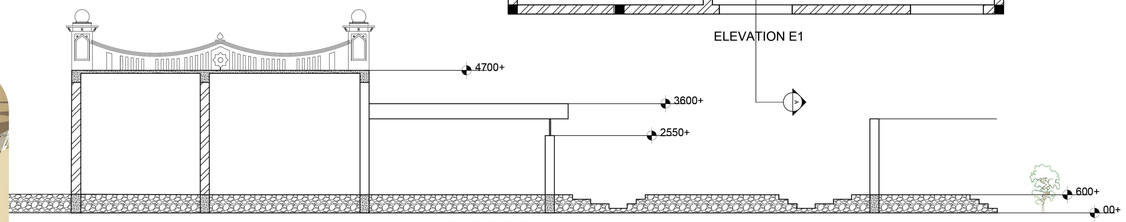

ELEVATION E1

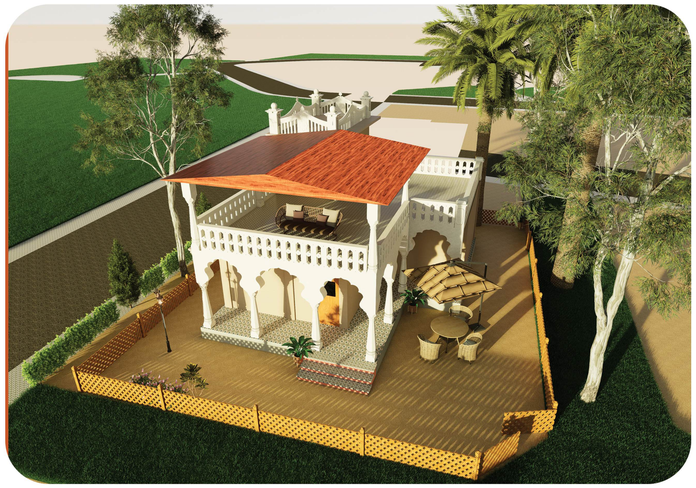

COTTAGE VIEW

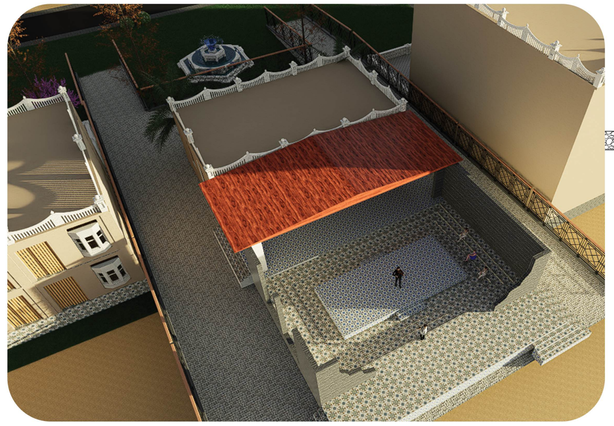


EVENT LAWN

CHORWARD
PALACE RESORT
Chorwad, Gujarat
SCALE 1:100
ALL DIMENTION ARE IN MM


COTTAGE & EVENT LAWN

VYSHAK NEEREPURATH
211110205
SEM 9 SEC - B
THESIS PROJECT


08

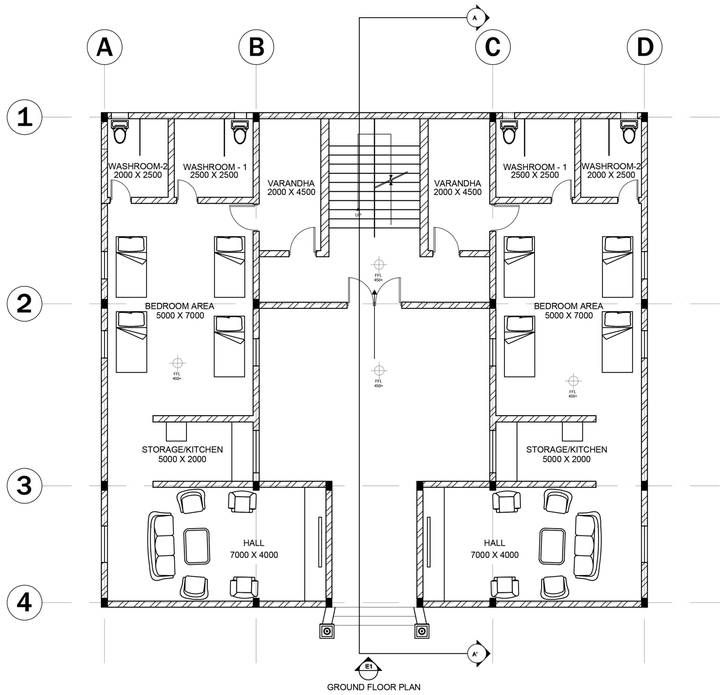


GROUND FLOOR PLAN

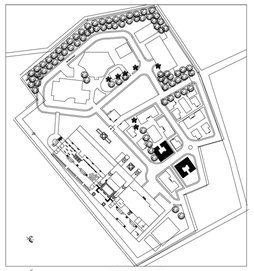


KEY PLAN

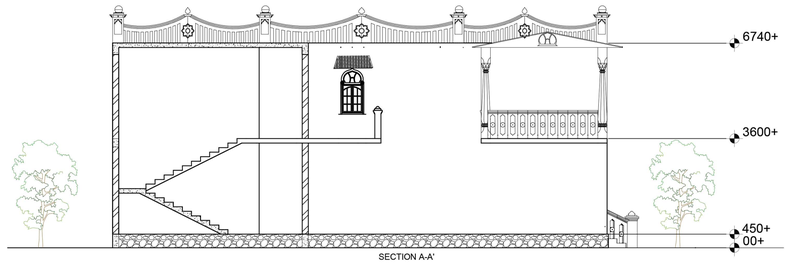

SECTION A-A'

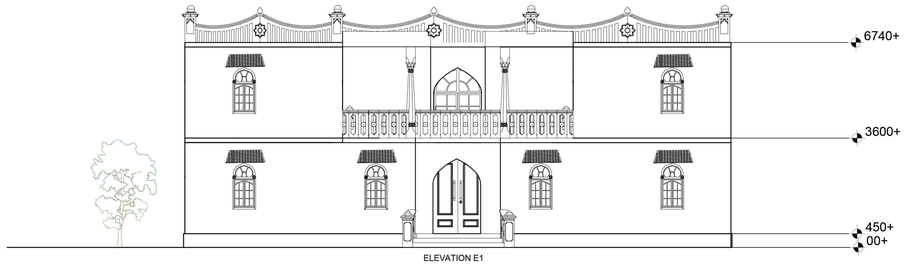

ELEVATION E1

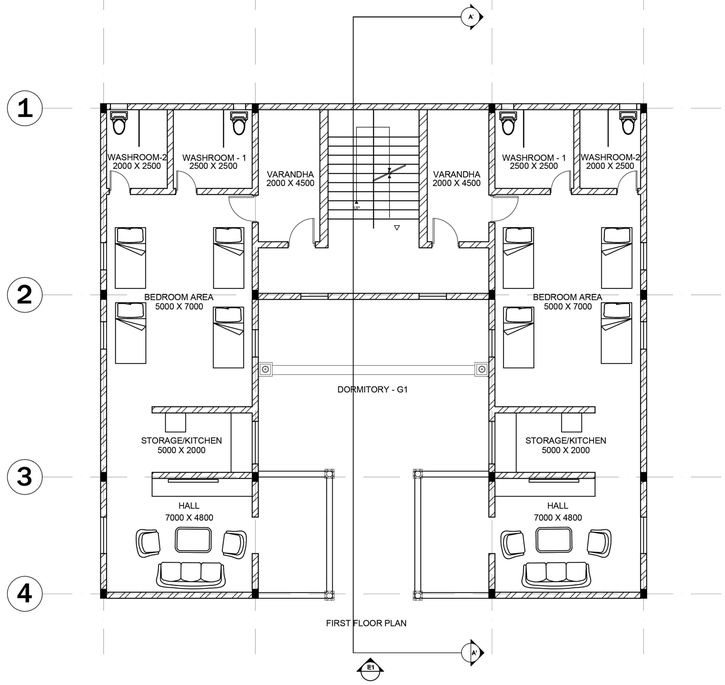

FIRST FLOOR PLAN





CHORWARD PALACE RESORT

Chorwad, Gujarat


SCALE 1:100

ALL DIMENTION ARE IN MM


DORMITORY

VYSHAK NEEREPURATH
211110205
SEM 9 SEC - B
THESIS PROJECT


09

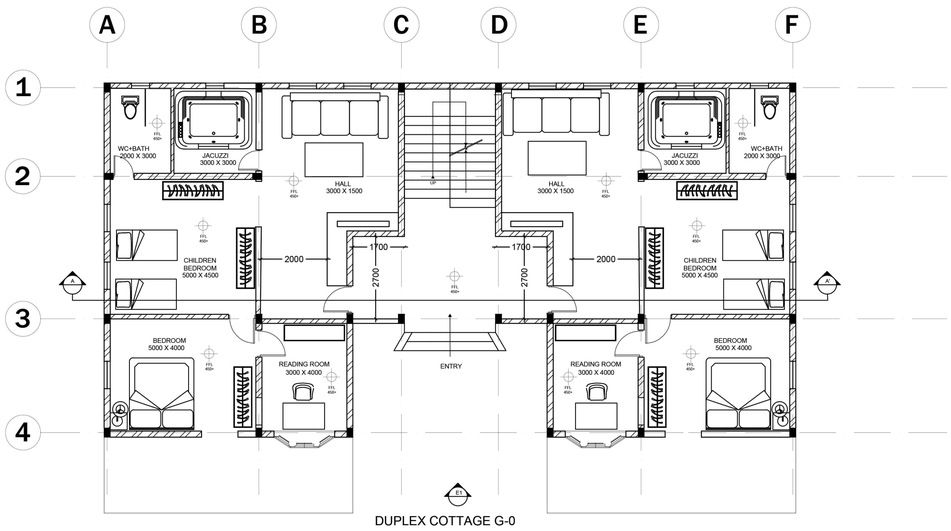


DUPLEX COTTAGE G-0

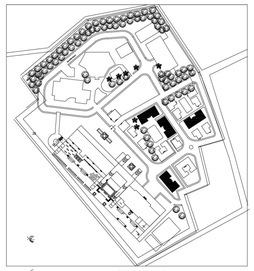


KEY PLAN

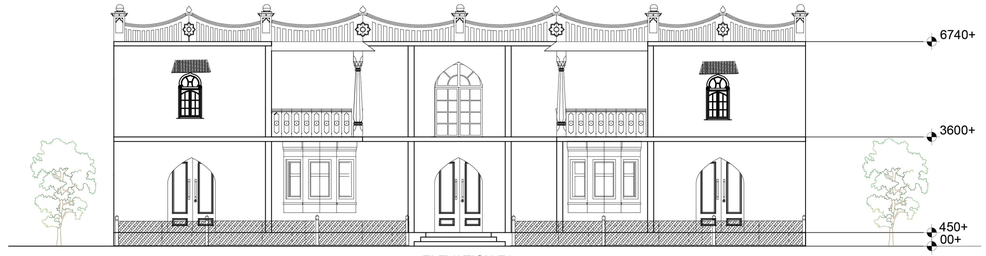

ELEVATION E1

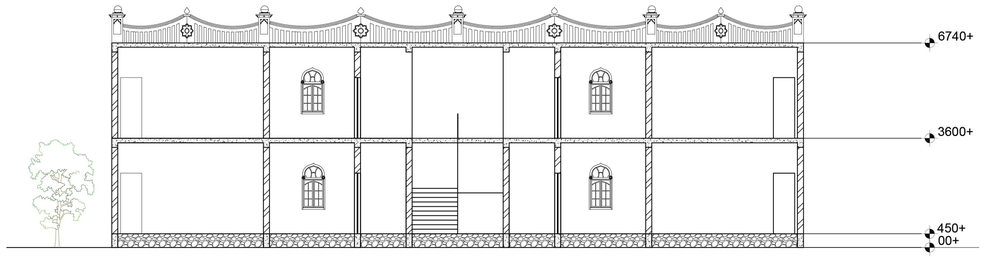

SECTION A-A'

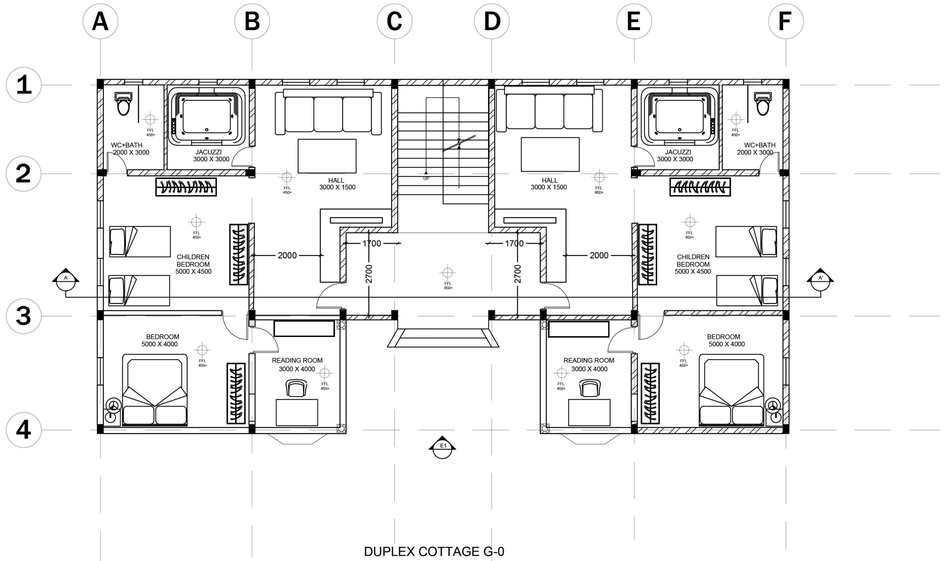

DUPLEX COTTAGE G-0



COTTAGE VIEW



COTTAGE VIEW

CHORWARD PALACE RESORT

Chorwad, Gujarat

SCALE 1:100

ALL DIMENTION ARE IN MM

DUPLEX COTTAGE

VYSHAK NEEREPURATH
211110205
SEM 9 SEC - B
THESIS PROJECT



1 - RESTAURANT
2 - SPA
3 - GYM
4 - EMPLOYEE RESIDENCE
5 - PARKING - 1
6 - PARKING - 2
7 - ADMIN BLOCK
8 - DUPLEX COTTAGE
9 - DORMITORY
10 - COUPLES COTTAGES
11 - POOLS
12 - PALACE HOTEL
13 - OPEN EVENT LAWN
14 - BANQUET HALL
15 - PARTY LAWN
16 - BEACH DECK
17 - GUARD POST
18 - EV STATION
19 - UNLOADING AREA
20 - OPEN BEACH

Parking calculation

Project: Resort — 45 Keys + Banquet Hall
Location: Chorward, Gujarat
ECS Provided: 100 ECS

1. Guest Rooms (45 Keys)
Norm: 1 ECS / Key
Required: 45 ECS

Banquet Hall
Built-up Area: 1952 m²
Norm Used: 1 ECS / 63 m²
Required: 31 ECS

Staff Parking
Norm: Fixed allocation
Required: 20 ECS

TOTAL ECS REQUIRED
45 + 31 + 20 = 96 ECS

Parking requirement: 96 ECS
Parking provided: 100 ECS (Excess: +4 ECS)
Parking requirement fully met.


CHORWARD PALACE RESORT,

Chorwad, Gujarat


SITE PLAN


VYSHAK N 211110205
211110205
SEC B SEM 9
THESIS PROJECT
11-24-2025

07

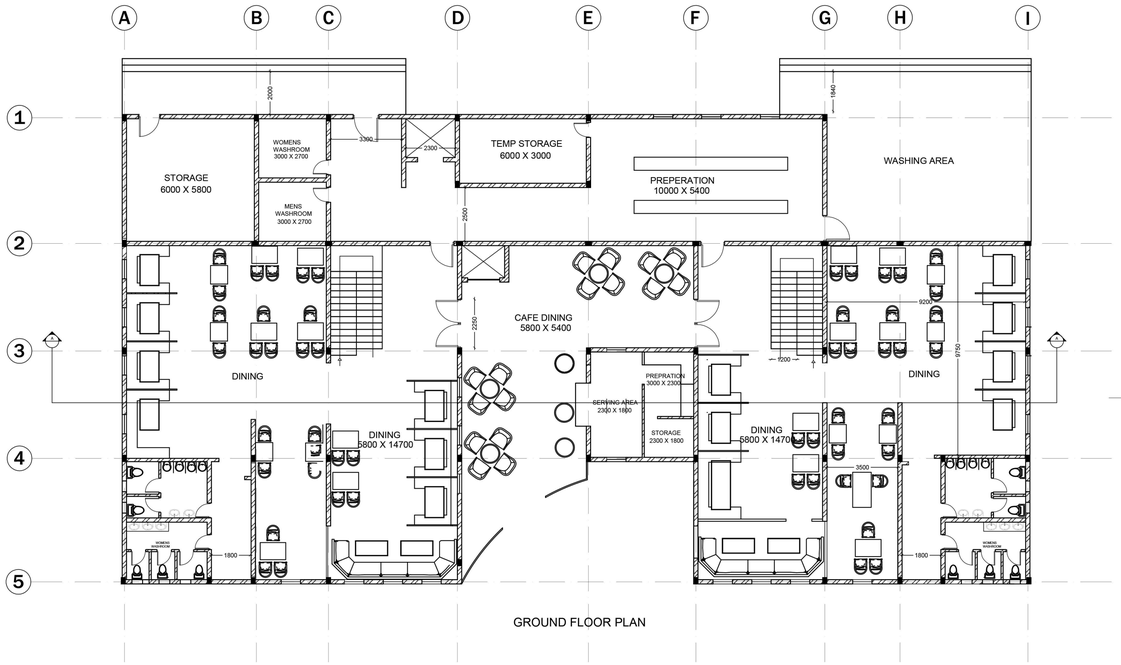


GROUND FLOOR PLAN

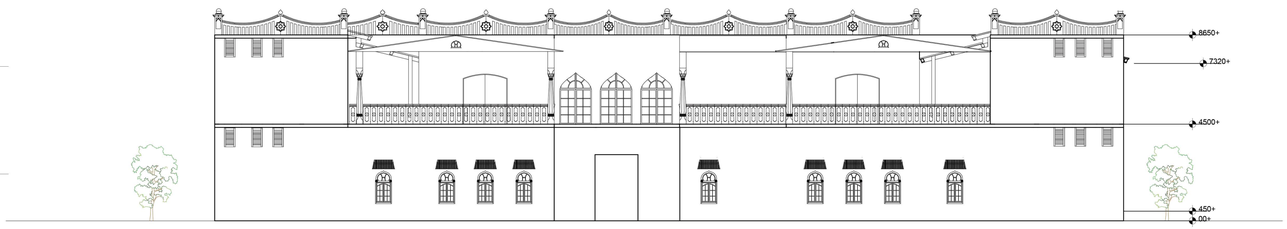

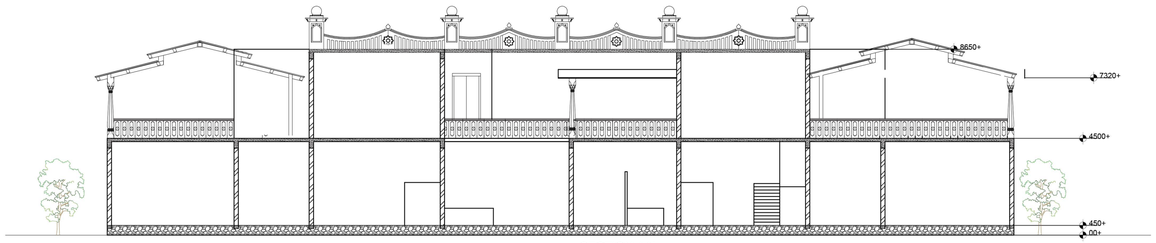


SECTION AA'

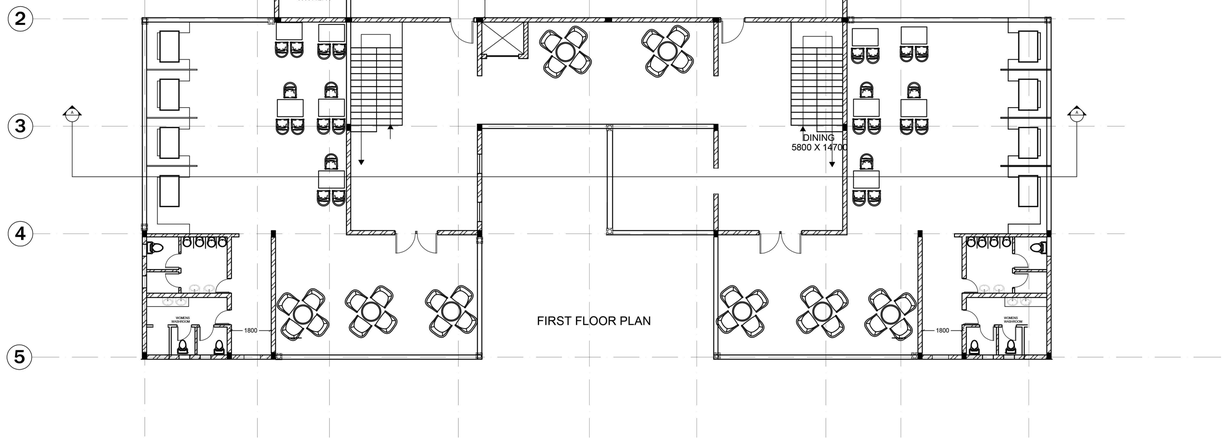

FIRST FLOOR PLAN





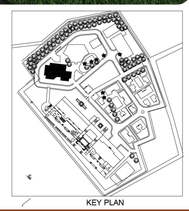

KEY PLAN

CHORWARD PALACE RESORT

Chorwad, Gujarat


SCALE 1:200

ALL DIMENTION ARE IN MM


RESTAURANT

VYSHAK NEEREPURATH
211110205
SEM 9 SEC - B
THESIS PROJECT


11

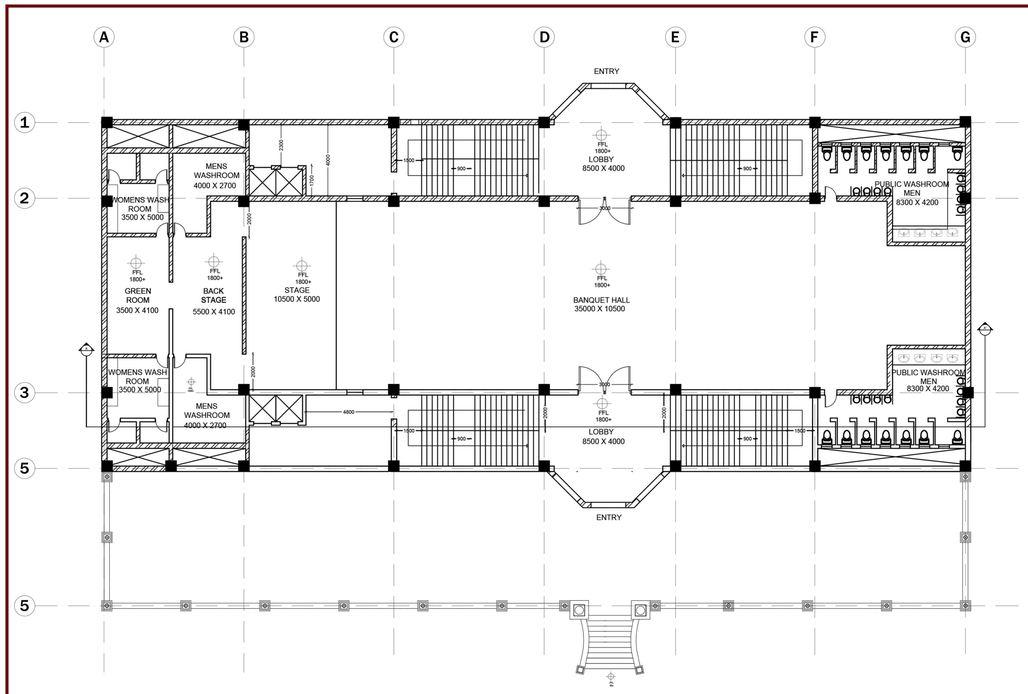




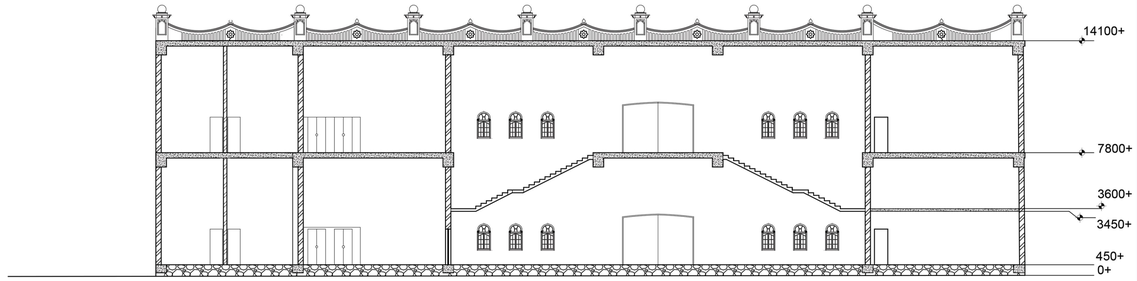

SECTION AA'

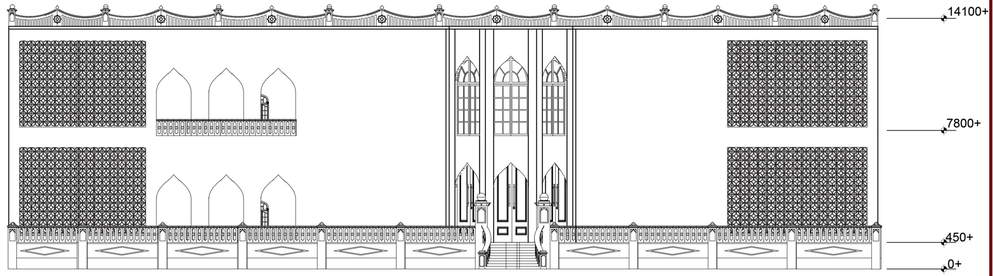

FRONT ELEVATION

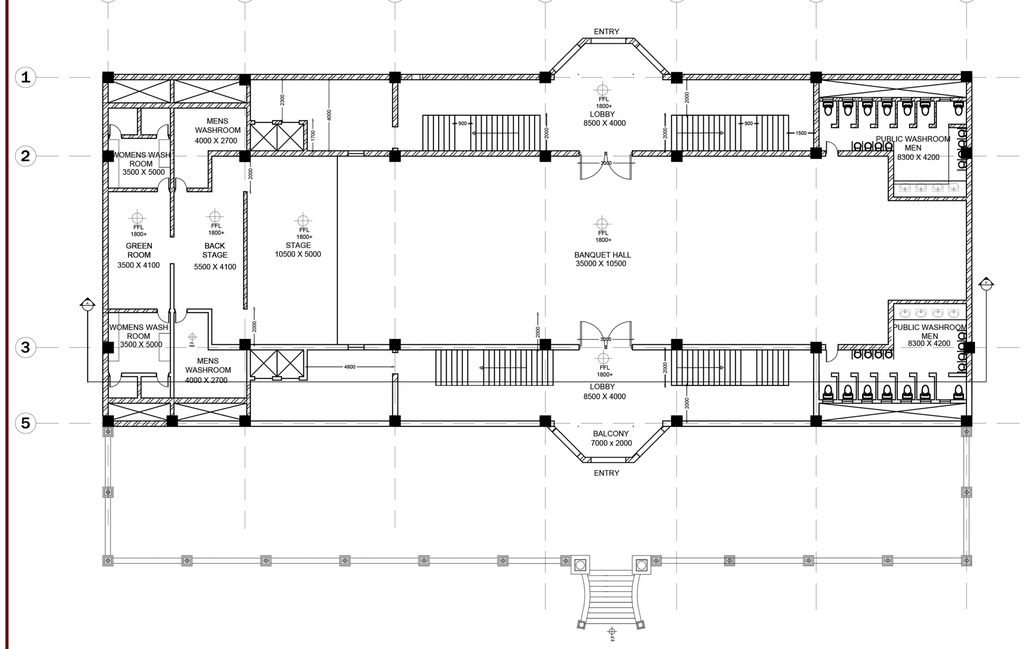



VIEW



VIEW

CHORWARD PALACE RESORT


Chorwad, Gujarat


SCALE 1:200

ALL DIMENTION ARE IN MM

BANQUET HALL

VYSHAK NEEREPURATH
211110205
SEM 9 SEC - B
THESIS PROJECT

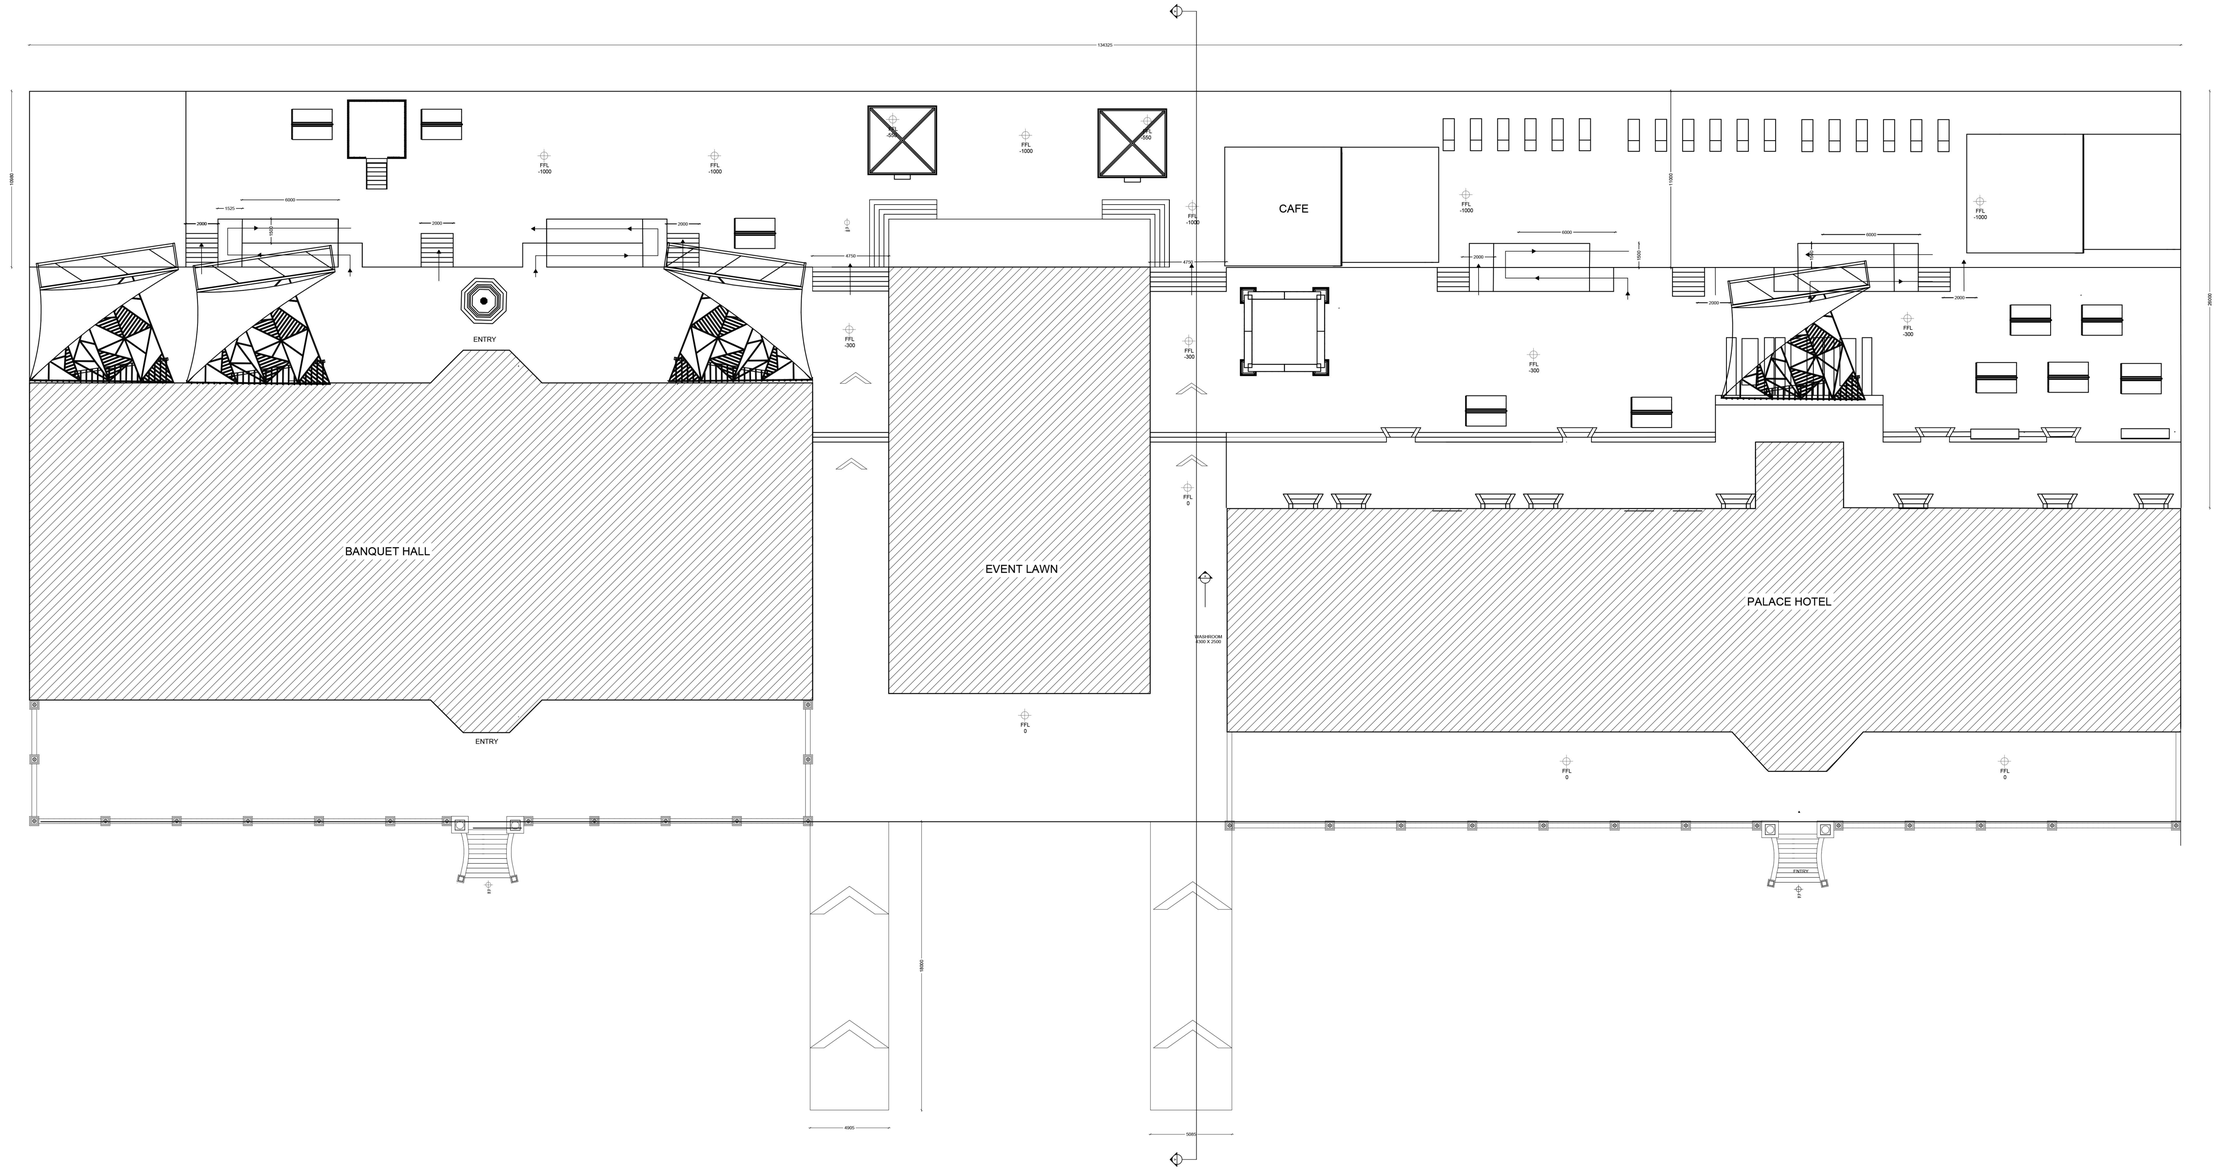

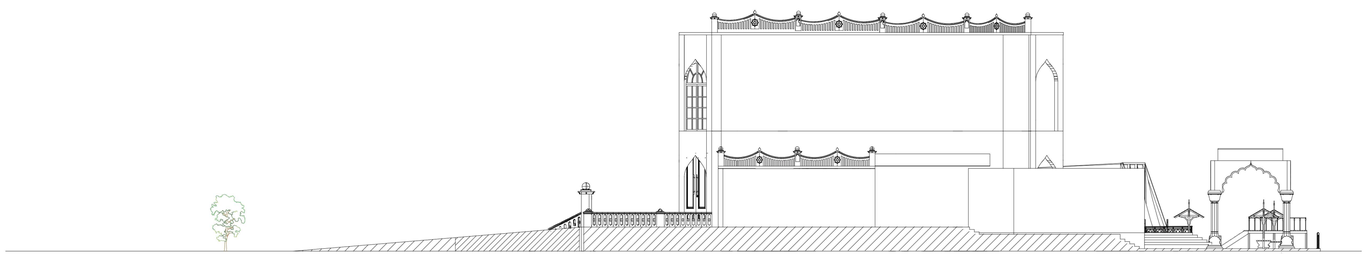

SECTION A-A'


CHORWARD PALACE RESORT,


Chorwad, Gujarat


SCALE 1:200


BEACH DECK


VYSHAK N
211110205
SEC B SEM 9
THESIS PROJECT
11-24-2025

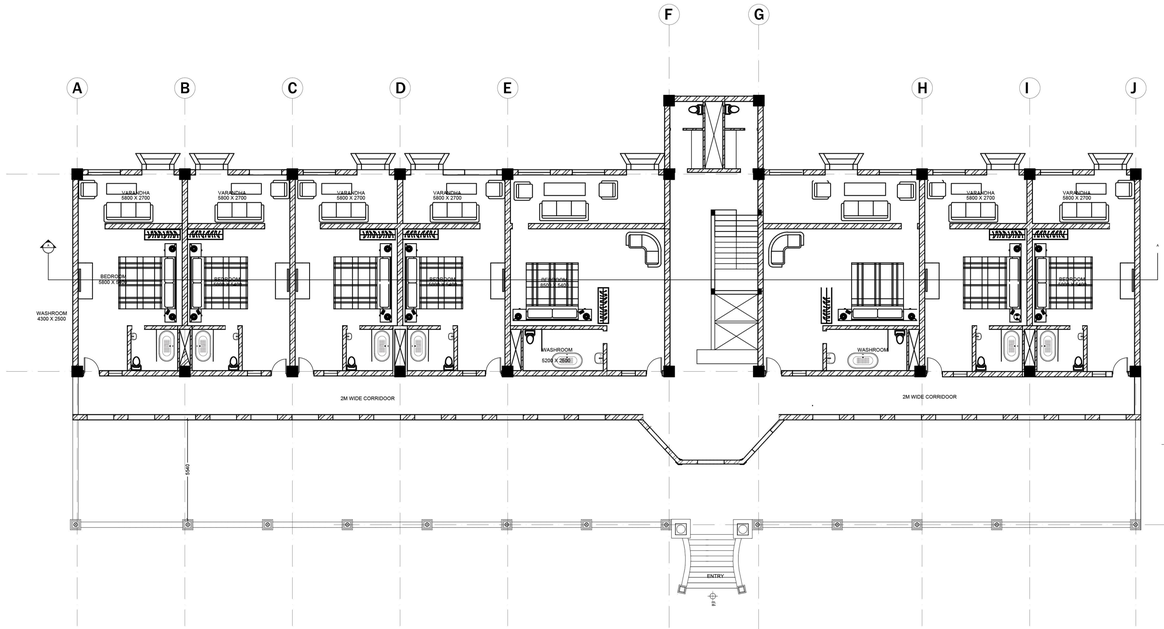

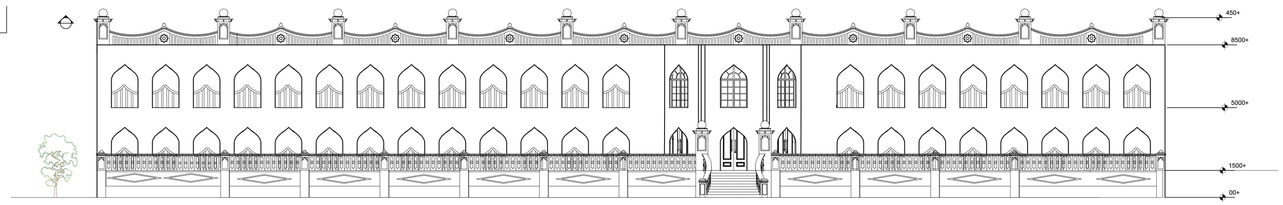

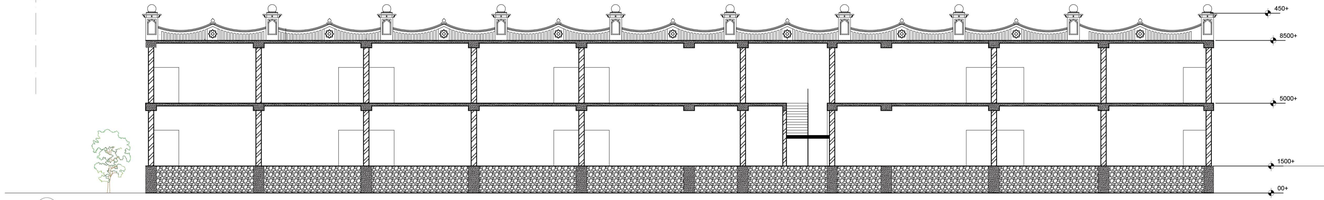

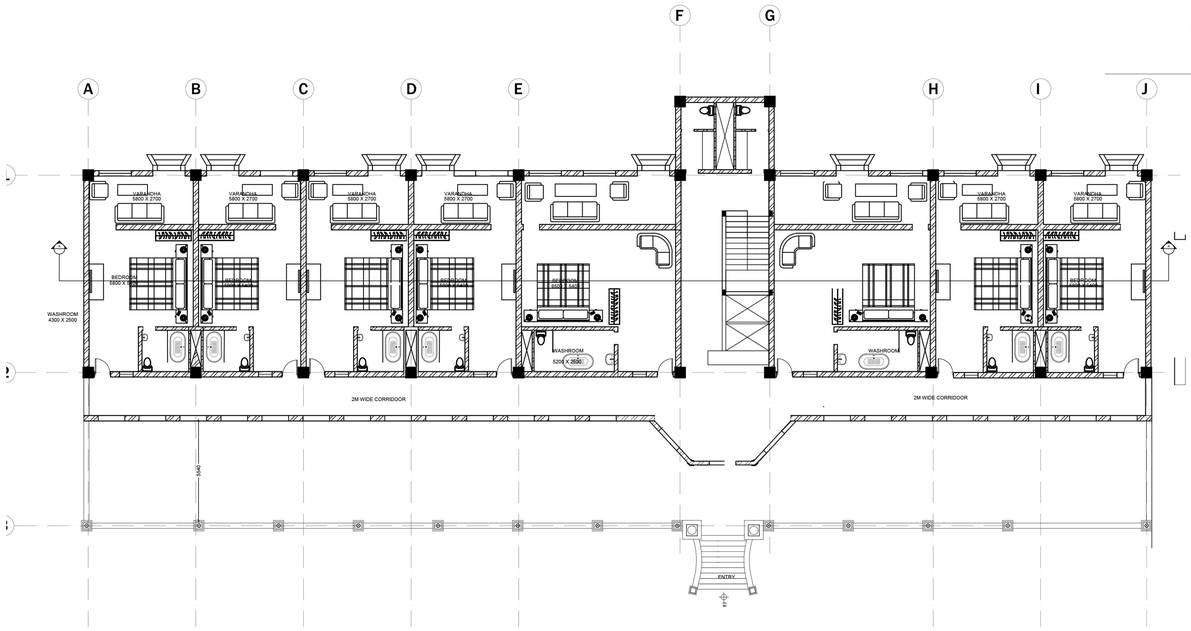


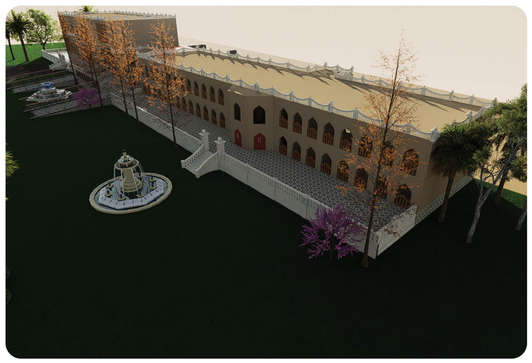

VIEW



VIEW

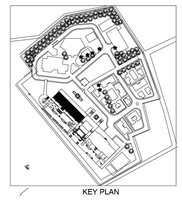

KEY PLAN

CHORWARD PALACE RESORT

Chorwad, Gujarat

SCALE 1:100


ALL DIMENTION ARE IN MM

HOTEL


VYSHAK NEEREPURATH
211110205
SEM 9 SEC - B

THESIS PROJECT

14

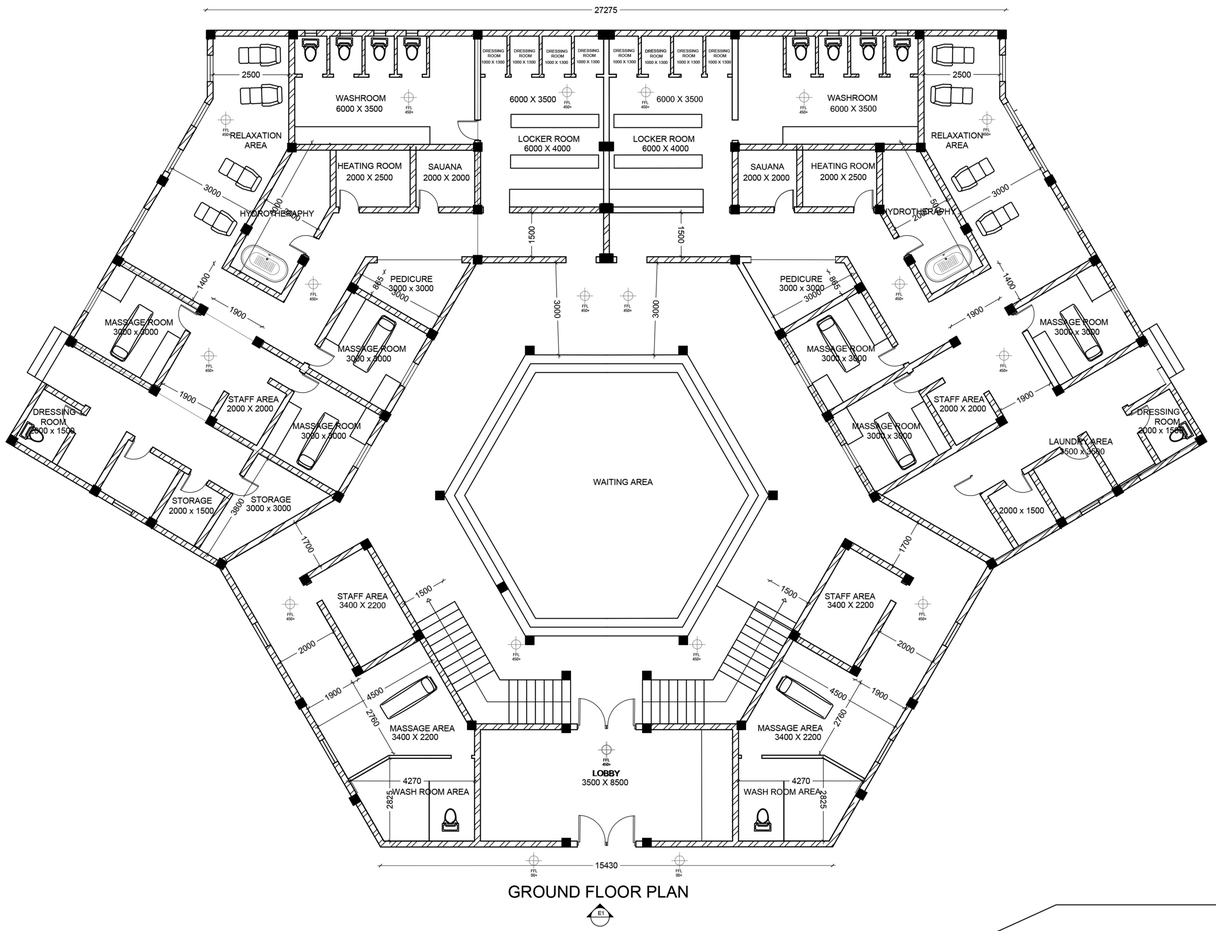

GROUND FLOOR PLAN

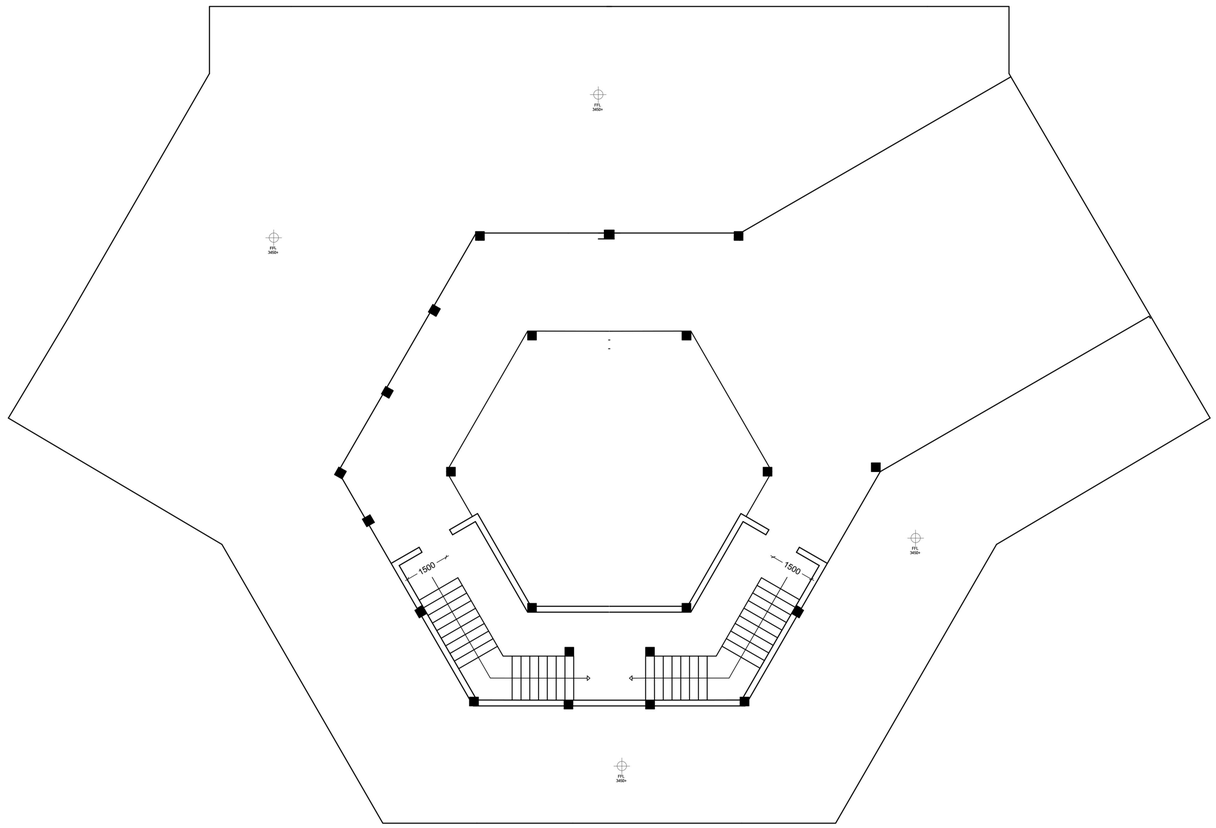

FIRST FLOOR PLAN



ELEVATION E1

CHORWARD PALACE RESORT
Chorwad, Gujarat
SCALE 1:100
ALL DIMENTION ARE IN MM



SPA


VYSHAK NEEREPURATH
211110205
SEM 9 SEC - B
THESIS PROJECT

15

softscape

pavement material

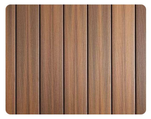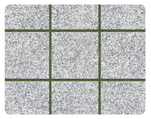Material	Name	Location	Features
	Interlocking concrete paving	parking	Durable & crack-resistant Easy to repair slip-resistant,
	cobble stone	Roads	Superior Drainage and Permeability Easy Maintenance and Repair
	Wood	beach deck	Natural and Warm Aesthetic High Customization Easy Spot Repair
	flagstone	pedestrian	Permeable and Low Maintenance Excellent Drainage
	Porcelain Pavers	pedestrian	water absorption near zero Consistent Dimensions

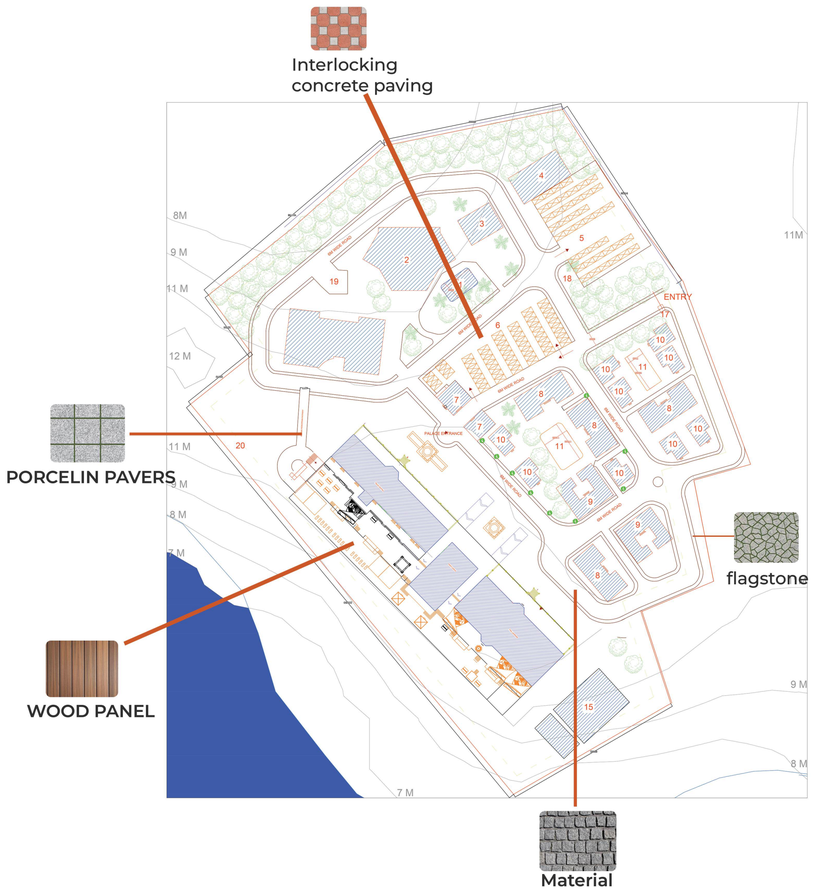


Hardscape



wooden fences

They provide a visual screen that shields the cottage patios from adjacent pathways or neighboring units, ensuring guest privacy.

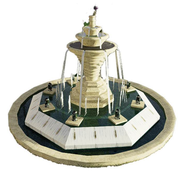

Water Fountain

The water fountain serves as a tranquil focal point, providing soothing sounds that mask outside noise and enhance the acoustic privacy of the resort area.



Rambs

Ramps with railings ensure the resort is accessible to all guests (ADA/universal design), providing a safe, slip-resistant slope and physical support for navigating



Mughal-Styled Street Lights

These fixtures provide ornate, warm lighting that enhances the resort's ambiance, immediately establishing a unique historical and sophisticated architectural theme for the pathways.

Native trees



Coconut trees

Classic salt-tolerant palm providing tropical aesthetic and coastal stabilization.



Casuarina (Casuarina equisetifolia)

Fast-growing tree with needle-like foliage, highly effective as a coastal windbreak and dune



Bougainvillea (Bougainvillea glabra)

Thorny vine/shrub known for vibrant ornamental color and excellent drought and salt tolerance.

Archtectural tress



Royal palm

Majestic, formal, clean straight gray trunk for grand entrances.



Gulmohar (Delonix regia)

Stunning red flowers and wide shade canopy thrives in Gujarat's heat and coastal

Creeps




Railway Creeper (Ipomoea pes-caprae)

Excellent, fast-growing groundcover with purple or pink flowers; highly tolerant



Beach Morning Glory

A very fast-growing creeper with attractive, dark green leaves and showy,

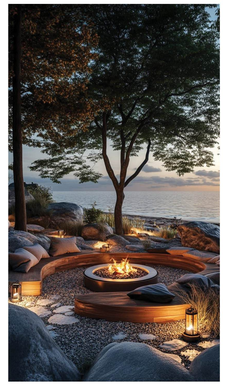

Fire Pit/Outdoor Fireplace:

A fire feature creates a central social gathering spot for guests, offering warmth, ambiance, and a cozy atmosphere for evening relaxation and interaction





1.Cafe

A contemporary structure made completely of wood, featuring extensive floor-to-ceiling glass walls, designed as a temporary installation on the deck.



2.Communal Dining Tables & Stools

Excellent, fast-growing groundcover with purple or pink flowers; highly tolerant



3.Marble

A linear sequence of structural columns and square capitals, faced with dark, patterned marble. It features ornate scalloped or cusped arches to create a covered walkway.



4.Observation Deck.

Lifts users above the main deck level for unobstructed, premium sightlines of the ocean and horizon.



5. Gazebo-Style Bench.

A highly decorative, roofed structure with elegant arched openings and intricate screenwork (likely wood or carved stone).



6.Cafe

Excellent, fast-growing groundcover with purple or pink flowers; highly tolerant



7.Sun Loungers

Provide comfortable, dedicated seating for sunbathing and relaxation; easily rearranged for flexibility in deck layout; the white material creates a clean, resort-style aesthetic.

Eclectic Indo-Islamic Colonial Living Space – Concept Introduction

This interior design brings together a rich fusion of styles, blending the ornate geometry of Indo-Islamic influences with the timeless charm of Indian colonial furniture. The patterned blue tilework forms the visual foundation of the space, evoking Moroccan and Mughal craftsmanship, while the carved wooden seating adds a warm, traditional character. Contemporary elements—such as abstract artwork and a modern glass chandelier—introduce contrast and freshness, creating a balanced interplay between heritage and modernity. The result is an eclectic living area that celebrates cultural depth,


Colonial styled furnitures




indo-islamic tileworks



modernism

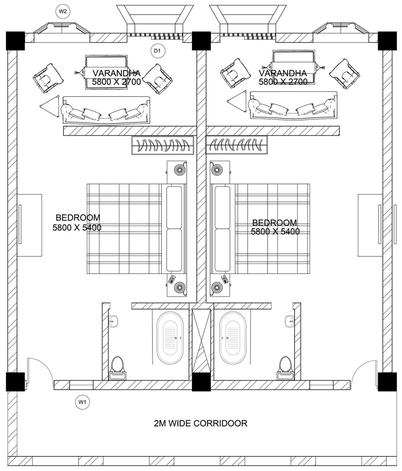


FLOOR PLAN

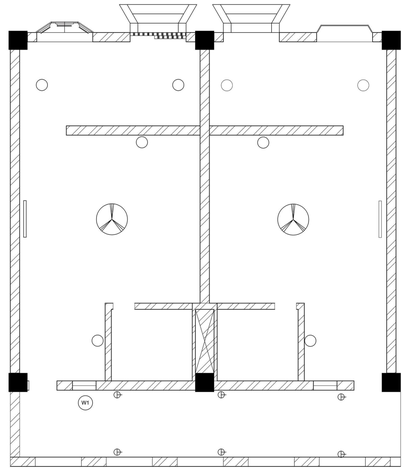

CEILING PLAN

	SIGNAGES
	CELING LIGHT
	CELING FAN
	TUBE LIGHT
	CORRIDOOR WALL LANTERN

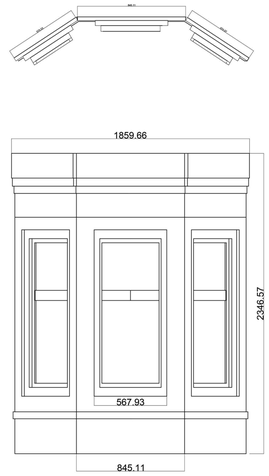

BAY WINDOW DETAILS

VIEWS

Blue Patterned Ceramic Tile



The geometric floral motifs echo Islamic ornamentation and classic colonial flooring patterns, creating a culturally rich visual identity.

Low maintenance, highly decorative, and adds instant

Green-Toned Concrete – 1



The soft green tint creates a calm, refreshing look that complements Indo-Islamic–Colonial elements, balancing rich patterns with a subtle modern surface.

Durable, smooth, and light-reflective; adds a unique identity while keeping the space

Terracotta Tile




Its warm earthy tones and handcrafted look perfectly blend with Indo-Islamic–Colonial architecture, adding authenticity and natural charm.

gives a naturally cooling effect ideal for coastal resorts.









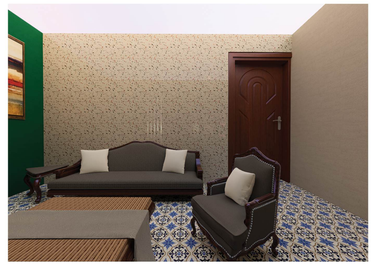


Ozawa 5-Blade Wood DC Ceiling Fan with Light Summer 47.2''/51.2''/59.1'

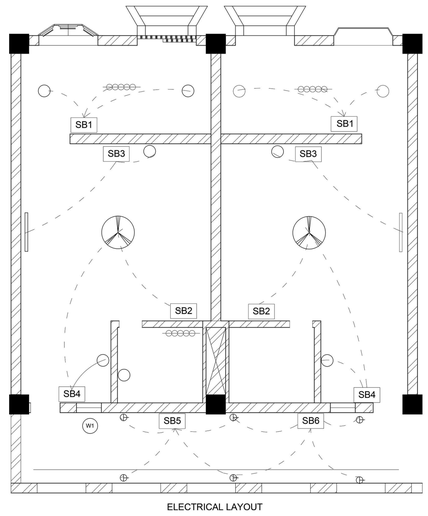

ELECTRICAL LAYOUT

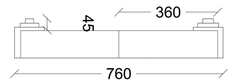

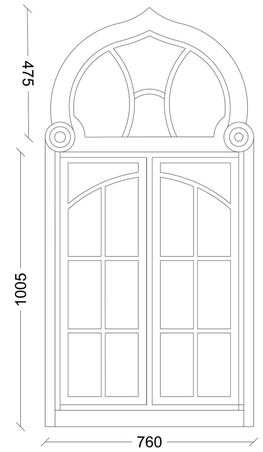

Ozawa 5-Blade Wood DC Ceiling Fan with Light Summer 47.2''/51.2''/59.1'

Lumos WarmGlow LED Tube Light 4ft/5ft/6ft


Lumos WarmGlow LED Ceiling Light Round 15W/22W/28W

Lumos WarmGlow LED Wall Lantern Small/Medium/Large


CHORWARD PALACE RESORT,
Chorwad, Gujarat
SCALE 1:100

INTERIOR DESIGN

VYSHAK N
211110205
SEC B SEM 9
THESIS PROJECT
11-24-2025

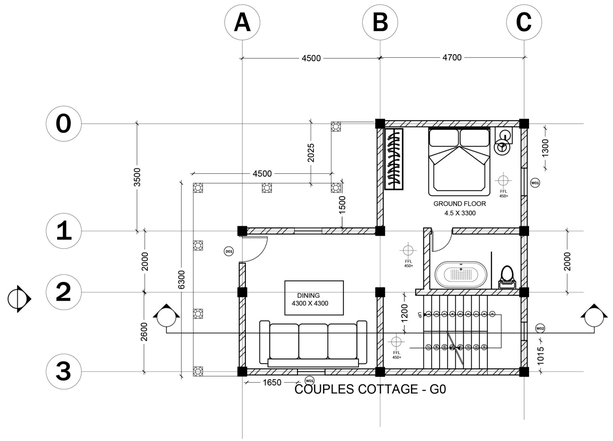


COUPLES COTTAGE - G0

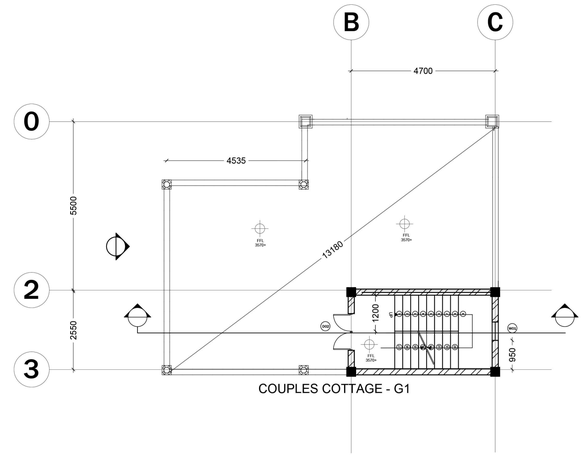


COUPLES COTTAGE - G1


NAME	WIDTH	CILL	LINTEL	HEIGHT	NOS	REMARKS
D01	900	—	2100	2100	1	SINGLE LEAF WOODEN FLUSH DOOR
D02	1200	3600	5700	2100	1	DOUBLE LEAF MUGHAL CUSTOM DOOR
W01	1200	800	2300	1500	3	CUSTOM MADE WINDOW
W02	800	2050	3050	1000	1	VERTICAL SLIDING WINDOW

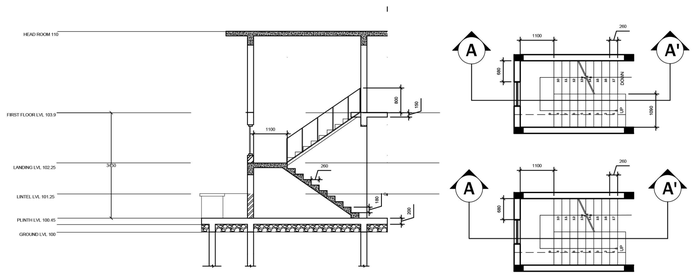

STAIRCASE DETAILS

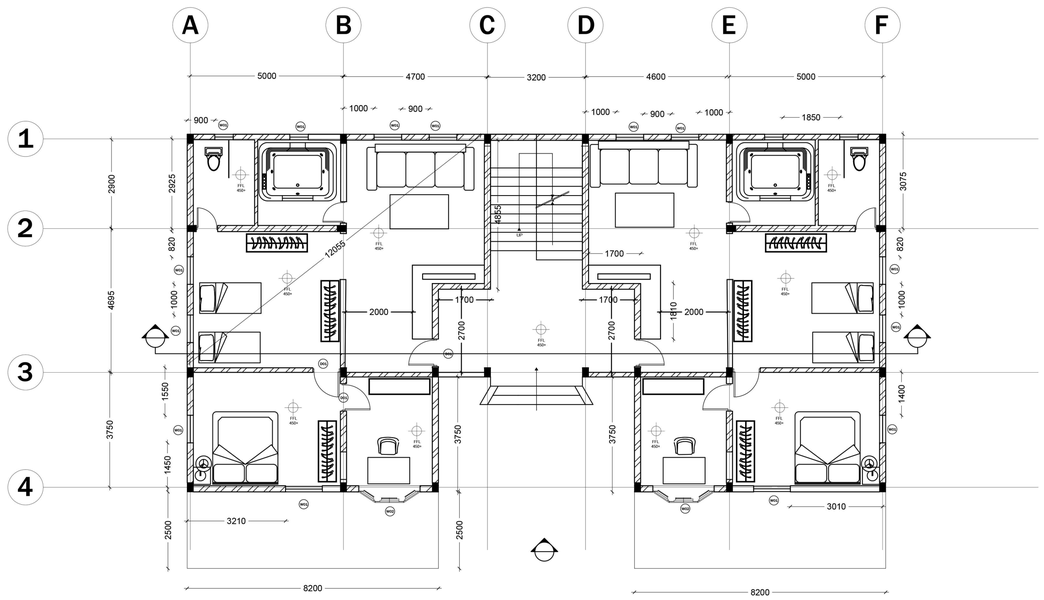

DUPLEX COTTAGE G-0

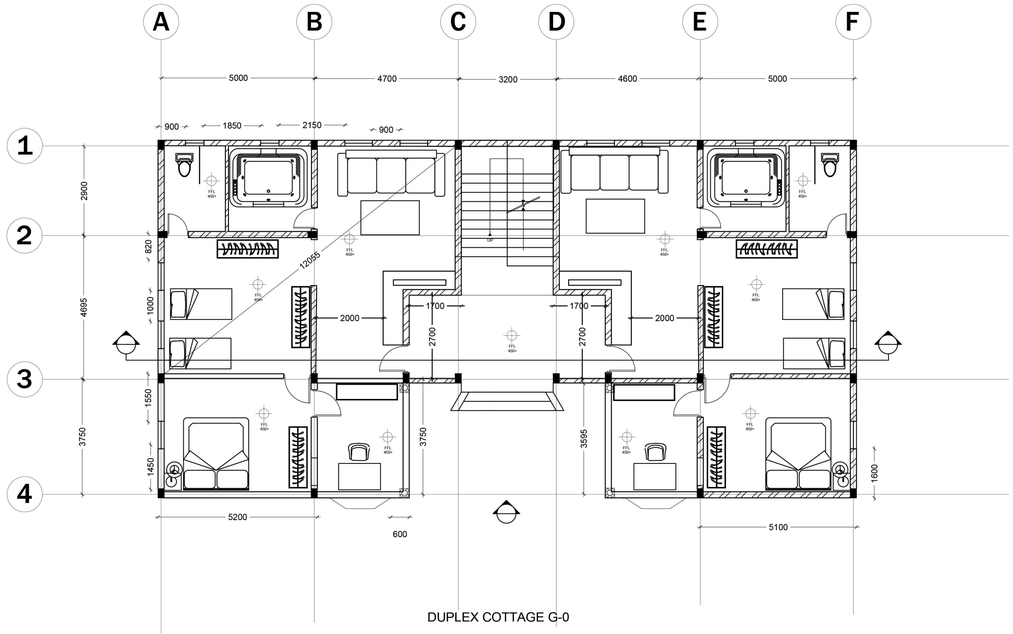

DUPLEX COTTAGE G-0

CHORWARD PALACE RESORT,

Chorwad, Gujarat

SCALE 1:100

WORKING DRAWING

VYSHAK N
211110205
SEC B SEM 9
THESIS PROJECT
11-24-2025